


MARK	POS.	Q.TY	DENOMINATION	LENGTH (mm)	MATERIAL GRADE	STR. CAT.	WEIGHT (Kg)	P. SURF. (m^2)	NOTES
CWUH013	640	3	PD73x9.52	42	API 5L GR B	5	1.8	0.03	
CWUH013	641	3	PL5x42	42	S275JR	5	0.2	0.01	
CWUH013	643	3	PD48.3X3.68	1351	API 5L GR B	5	15.9	0.61	
CWUH013	644	4	PD48.3X3.68	1300	API 5L GR B	5	20.2	0.77	
CWUH013	676	2	PD48.3X3.68	300	API 5L GR B	5	2.1	0.08	
CWUH013	716	3	PD73x9.52	200	API 5L GR B	5	8.7	0.14	
CWUH013	717	3	PL10x81.2	190	S275JR	5	3.6	0.11	
CWUH013	760	6	BROOCH PIN	555	ELASTIC STEEL	5	0.5	0.05	
CWUH013	761	1	PD48.3X3.68	5028	API 5L GR B	5	19.9	0.76	
CWUH013	762	1	PL8x150	3280	S275JR	5	30.9	1.04	
CWUH014	640	3	PD73x9.52	42	API 5L GR B	5	1.8	0.03	
CWUH014	641	3	PL5x42	42	S275JR	5	0.2	0.01	
CWUH014	643	3	PD48.3X3.68	1351	API 5L GR B	5	15.9	0.61	
CWUH014	644	4	PD48.3X3.68	1300	API 5L GR B	5	20.2	0.77	
CWUH014	676	2	PD48.3X3.68	300	API 5L GR B	5	2.1	0.08	
CWUH014	716	3	PD73x9.52	200	API 5L GR B	5	8.7	0.14	
CWUH014	717	3	PL10x81.2	190	S275JR	5	3.6	0.11	
CWUH014	760	6	BROOCH PIN	555	ELASTIC STEEL	5	0.5	0.05	
CWUH014	761	1	PD48.3X3.68	5028	API 5L GR B	5	19.9	0.76	
CWUH014	762	1	PL8x150	3280	S275JR	5	30.9	1.04	
						TOTALE	207.5	7.20	

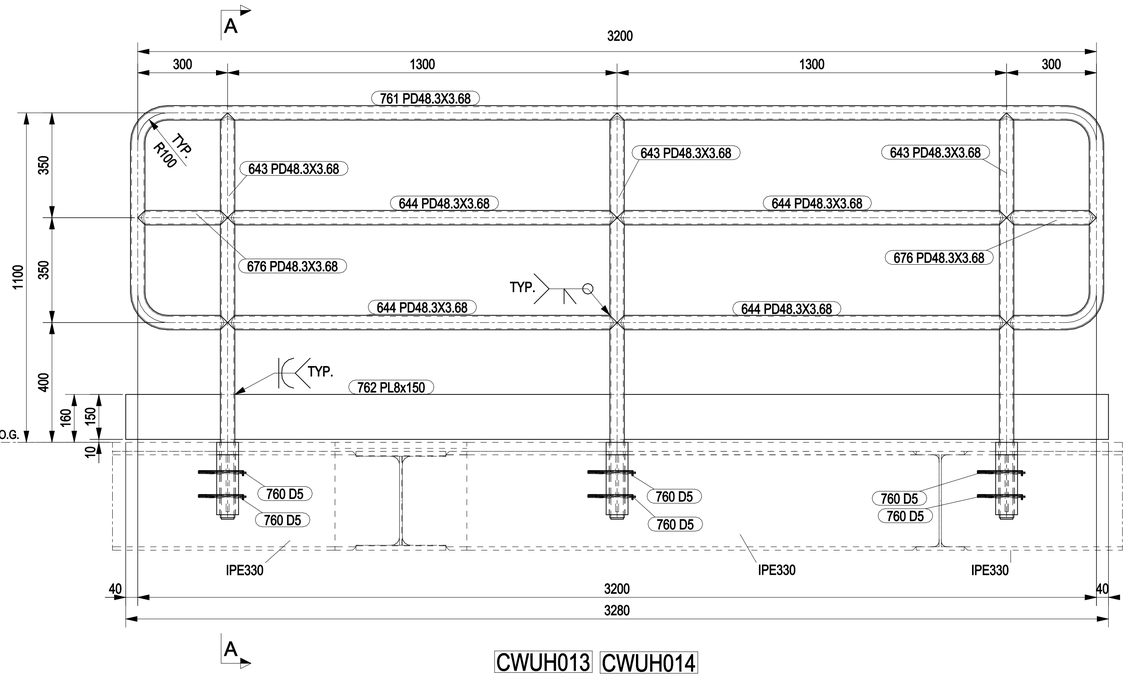


CWUH013 CWUH014

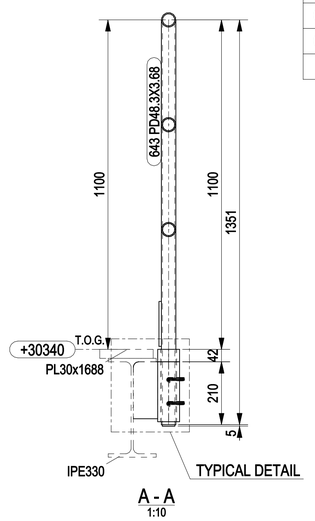

A - A
1:10

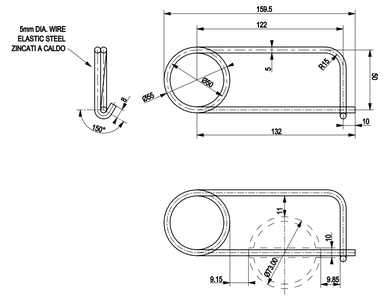

BROOCH PIN FOR REMOVABLE HANDRAILS

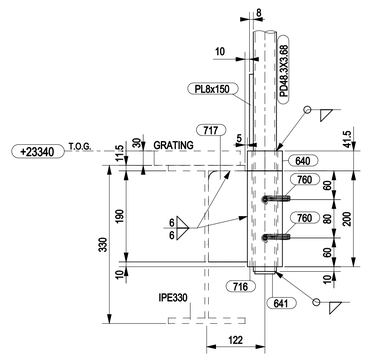


TYPICAL DETAIL
1:5

NOTES

1 – ALL DIMENSIONS AND ELEVATIONS ARE IN MILLIMETERS U.N.O.
2 – ALL ELEVATIONS ARE REFERED TO C.D.
3 – ALL HANDRAILS SHALL BE HOT DIP GALVANISED AND PAINTED
4 – ALL WELDS ON HANDRAILS SHALL BE GROUND SMOOTH BURRS AND SHARP EDGES SHALL BE REMOVED

KEY PLAN

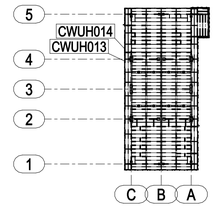

PLAN AT EL.+30310 TOS

HOLDS

REFERENCE DRAWINGS

DWG No.	DESCRIPTION
123A90-DDL-ST-DD-90060	TOP SIDE - FLOORING PLAN AT EL. +30310 T.O.S.
123A90-DDL-ST-DD-90037	BASE LOAD POWER HUB - STANDARD DRAWINGS - HANDRAILS

REV.	DATE	DRN	CHKD	APPD	DESCRIPTION
0	29/02/2024	CM-TS	MR	DC	ISSUED FOR CONSTRUCTION

CROSSWIND

ROSETTI MARINO

TITLE :
BASE LOAD POWER HUB (BLPH)
TOP SIDES – REMOVABLE HANDRAILS PLAN AT EL. +30310 TOS
MARK CWUH013 – CWUH014

CONTRACT NO./TITLE CW-I-WP4-2023-05/HOLLANDSE KUST NOORD WIND PARK | SCALE 1:10
DRAWN CM-TS | CHECKED M.ROSSI | APPROVED D.CASADIO | DATE 29/02/2024
A1 | DRAWING NO. 123A90-FDL-ST-DD-90330 | SHEET 001 | REV. 0