

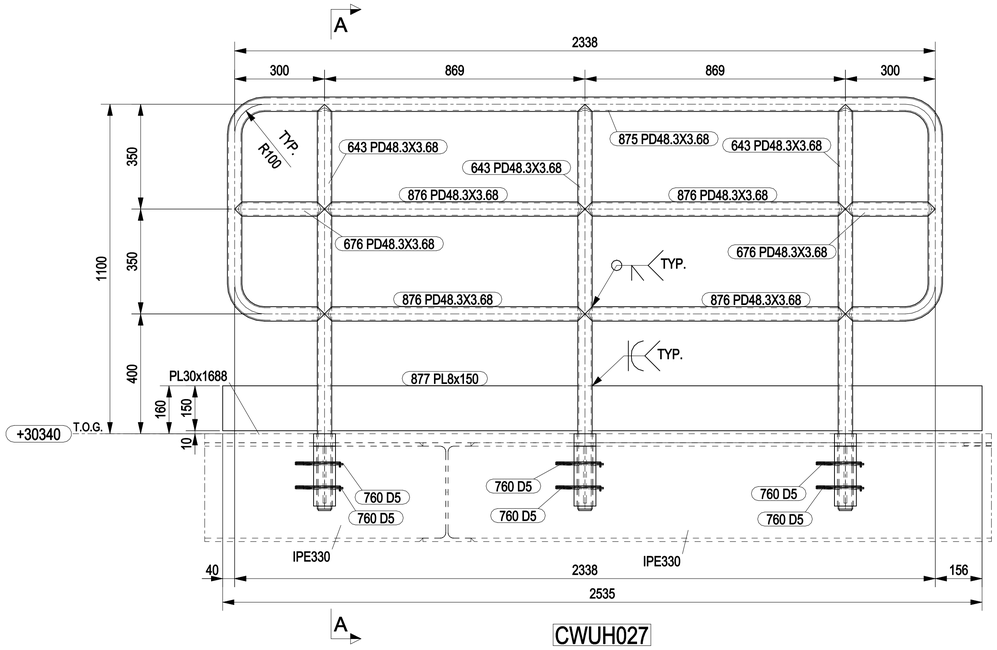


CWUH027

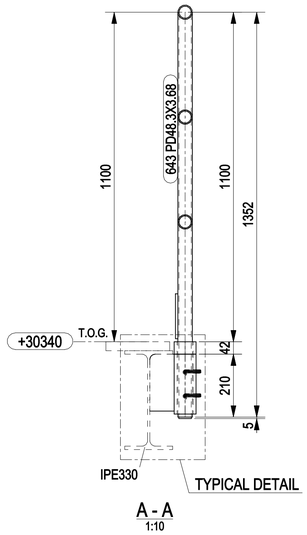


A - A
1:10


MARK	POS.	Q.TY	DENOMINATION	LENGTH (mm)	MATERIAL GRADE	STR. CAT.	WEIGHT (Kg)	P. SURF. (m^2)	NOTES
CWUH027	640	3	PD73x9.52	42	API 5L GR B	5	1.8	0.03	
CWUH027	641	3	PL5x42	42	S275JR	5	0.2	0.01	
CWUH027	643	3	PD48.3X3.68	1351	API 5L GR B	5	15.9	0.61	
CWUH027	676	2	PD48.3X3.68	300	API 5L GR B	5	2.1	0.08	
CWUH027	716	3	PD73x9.52	200	API 5L GR B	5	8.7	0.14	
CWUH027	717	3	PL10x81.2	190	S275JR	5	3.6	0.11	
CWUH027	760	6	BROOCH PIN	555	ELASTIC STEEL	5	0.5	0.05	
CWUH027	875	1	PD48.3X3.68	4167	API 5L GR B	5	16.4	0.62	
CWUH027	876	4	PD48.3X3.68	869	API 5L GR B	5	13.3	0.51	
CWUH027	877	1	PL8x150	2535	S275JR	5	23.9	0.80	
CWUH032	640	3	PD73x9.52	42	API 5L GR B	5	1.8	0.03	
CWUH032	641	3	PL5x42	42	S275JR	5	0.2	0.01	
CWUH032	643	3	PD48.3X3.68	1351	API 5L GR B	5	15.9	0.61	
CWUH032	644	2	PD48.3X3.68	1300	API 5L GR B	5	10.1	0.38	
CWUH032	676	2	PD48.3X3.68	300	API 5L GR B	5	2.1	0.08	
CWUH032	716	3	PD73x9.52	200	API 5L GR B	5	8.7	0.14	
CWUH032	717	3	PL10x81.2	190	S275JR	5	3.6	0.11	
CWUH032	752	1	PD48.3X3.68	4728	API 5L GR B	5	18.7	0.71	
CWUH032	753	2	PD48.3X3.68	1000	API 5L GR B	5	7.7	0.29	
CWUH032	760	6	BROOCH PIN	555	ELASTIC STEEL	5	0.5	0.05	
CWUH032	959	1	PL8x150	3007	S275JR	5	28.3	0.95	
						TOTALE	184.0	6.35	

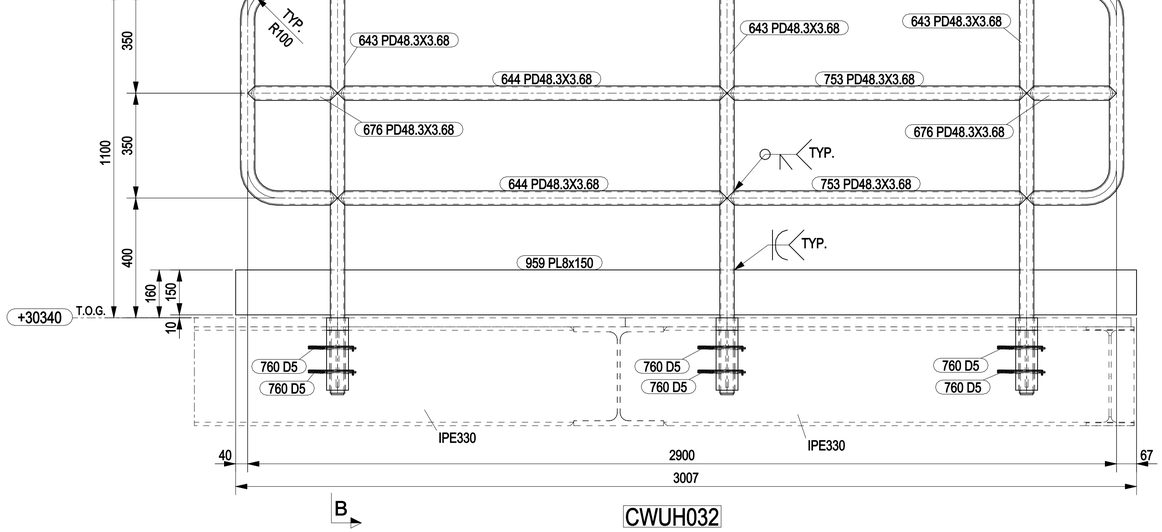


CWUH032

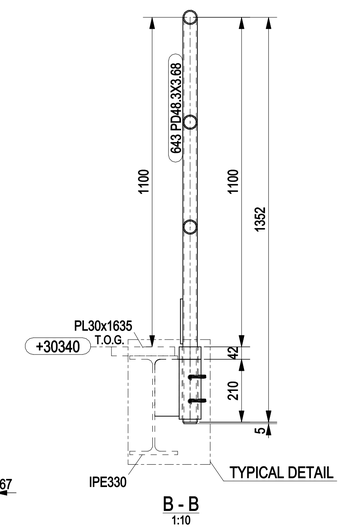

B - B
1:10

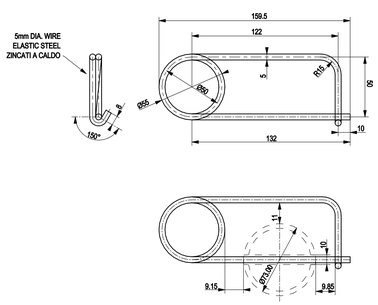

BROOCH PIN FOR REMOVABLE HANDRAILS

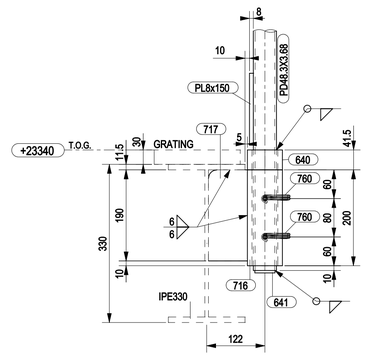


TYPICAL DETAIL
1:5

NOTES

1 – ALL DIMENSIONS AND ELEVATIONS ARE IN MILLIMETERS U.N.O.
2 – ALL ELEVATIONS ARE REFERED TO C.D.
3 – ALL HANDRAILS SHALL BE HOT DIP GALVANISED AND PAINTED
4 – ALL WELDS ON HANDRAILS SHALL BE GROUND SMOOTH BURRS AND SHARP EDGES SHALL BE REMOVED

KEY PLAN

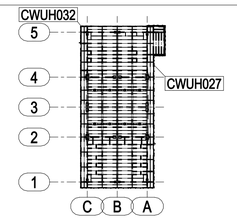

PLAN AT EL.+30310 TOS

HOLDS

REFERENCE DRAWINGS

DWG No.	DESCRIPTION
123A90-DDL-ST-DD-90060	TOP SIDE - FLOORING PLAN AT EL. +30310 T.O.S.
123A90-DDL-ST-DD-90037	BASE LOAD POWER HUB - STANDARD DRAWINGS - HANDRAILS

REV.	DATE	DRN	CHKD	APPD	DESCRIPTION
0	29/02/2024	CM-TS	MR	DC	ISSUED FOR CONSTRUCTION

CROSSWIND

ROSETTI MARINO

TITLE :
BASE LOAD POWER HUB (BLPH)
TOP SIDES – REMOVABLE HANDRAILS PLAN AT EL. +30310 TOS
MARK CWUH027 – CWUH032

CONTRACT NO./TITLE CW-I-WP4-2023-05/HOLLANDSE KUST NOORD WIND PARK			SCALE 1:10
DRAWN CM-TS	CHECKED M.ROSSI	APPROVED D.CASADIO	DATE 29/02/2024

A1	DRAWING NO. 123A90-FDL-ST-DD-90337	SHEET 001	REV. 0