

MARK	POS.	Q.TY	DENOMINATION	LENGTH (mm)	MATERIAL GRADE	STR. CAT.	WEIGHT (Kg)	P. SURF. (m^2)	NOTES
CWUR001	628	1	PL4x145.7	3000	S275JR	5	13.7	0.90	
CWUR001	629	2	PL4x20.9	128	S275JR	5	0.1	0.01	
CWUR002	628	1	PL4x145.7	3000	S275JR	5	13.7	0.90	
CWUR002	629	2	PL4x20.9	128	S275JR	5	0.1	0.01	
CWUR003	629	1	PL4x20.9	128	S275JR	5	0.0	0.00	
CWUR003	1084	1	PL4x145.7	3000	S275JR	5	13.4	0.88	
CWUR004	628	1	PL4x145.7	3000	S275JR	5	13.7	0.90	
CWUR004	629	2	PL4x20.9	128	S275JR	5	0.1	0.01	
CWUR005	628	1	PL4x145.7	3000	S275JR	5	13.7	0.90	
CWUR005	629	2	PL4x20.9	128	S275JR	5	0.1	0.01	
CWUR006	628	1	PL4x145.7	3000	S275JR	5	13.7	0.90	
CWUR006	629	2	PL4x20.9	128	S275JR	5	0.1	0.01	
CWUR007	628	1	PL4x145.7	3000	S275JR	5	13.7	0.90	
CWUR007	629	2	PL4x20.9	128	S275JR	5	0.1	0.01	
CWUR008	628	1	PL4x145.7	3000	S275JR	5	13.7	0.90	
CWUR008	629	2	PL4x20.9	128	S275JR	5	0.1	0.01	
CWUR009	629	1	PL4x20.9	128	S275JR	5	0.0	0.00	
CWUR009	1086	1	PL4x145.7	3000	S275JR	5	13.4	0.88	
CWUR010	628	1	PL4x145.7	3000	S275JR	5	13.7	0.90	
CWUR010	629	2	PL4x20.9	128	S275JR	5	0.1	0.01	
CWUR011	628	1	PL4x145.7	3000	S275JR	5	13.7	0.90	
CWUR011	629	2	PL4x20.9	128	S275JR	5	0.1	0.01	
CWUR012	628	1	PL4x145.7	3000	S275JR	5	13.7	0.90	
CWUR012	629	2	PL4x20.9	128	S275JR	5	0.1	0.01	
CWUR013	628	1	PL4x145.7	3000	S275JR	5	13.7	0.90	
CWUR013	629	2	PL4x20.9	128	S275JR	5	0.1	0.01	
CWUR014	628	1	PL4x145.7	3000	S275JR	5	13.7	0.90	
CWUR014	629	2	PL4x20.9	128	S275JR	5	0.1	0.01	
CWUR015	628	1	PL4x145.7	3000	S275JR	5	13.7	0.90	
CWUR015	629	2	PL4x20.9	128	S275JR	5	0.1	0.01	
CWUR016	629	2	PL4x20.9	128	S275JR	5	0.1	0.01	
CWUR016	1669	1	PL4x145.7	2455	S275JR	5	11.2	0.74	
CWUR017	629	2	PL4x20.9	128	S275JR	5	0.1	0.01	
CWUR017	1670	1	PL4x145.7	2070	S275JR	5	9.4	0.62	
						TOTALE	226.4	14.92	

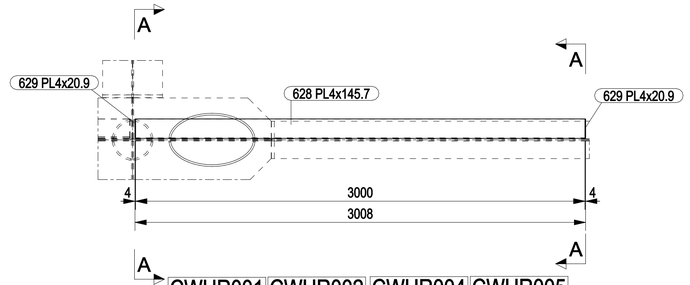


CWUR001 CWUR002 CWUR004 CWUR005
CWUR006 CWUR007 CWUR008 CWUR010
CWUR011 CWUR012 CWUR013 CWUR014
CWUR015

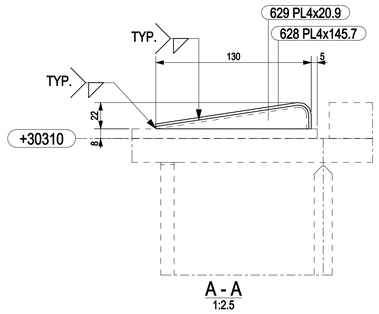


A - A
1:2.5

1

MARKS DELETED: CWUR018

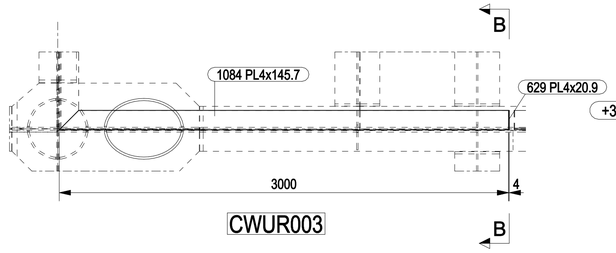


CWUR003

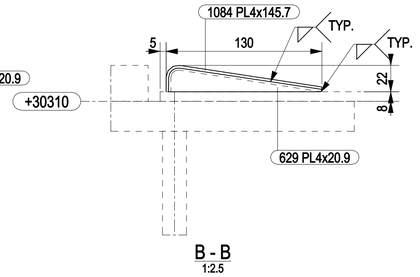


B - B
1:2.5


1

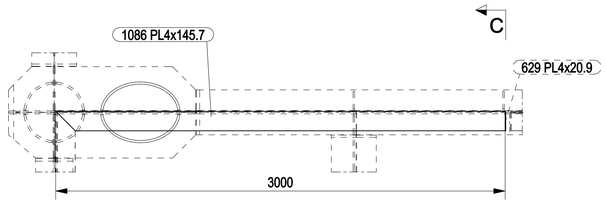

CWUR009

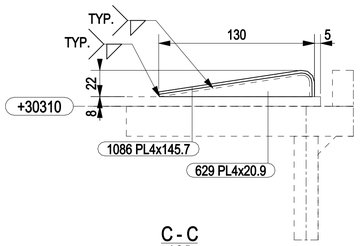


C - C
1:2.5

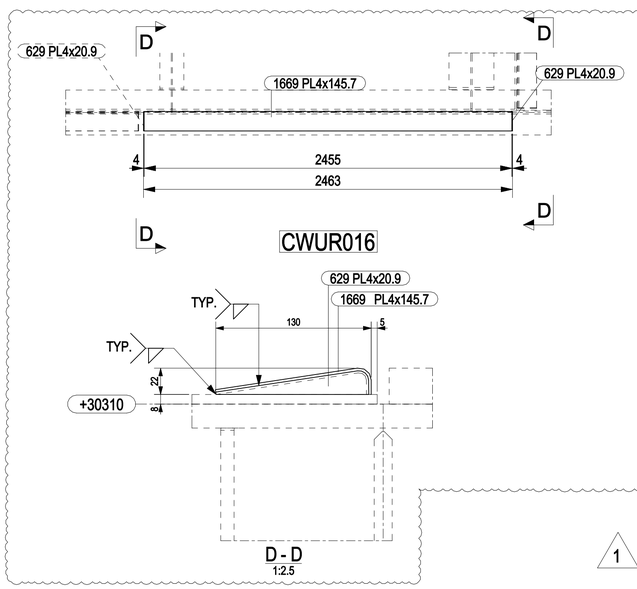


CWUR016

D - D
1:2.5

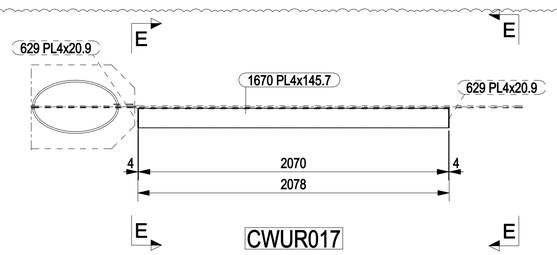

CWUR017

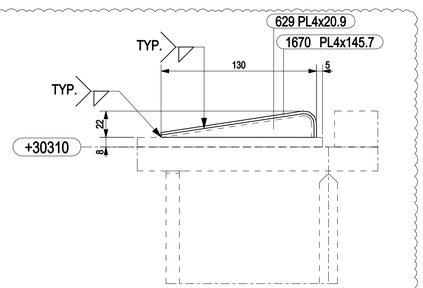


D - D
1:2.5

1

NOTES

1 – ALL DIMENSIONS AND ELEVATIONS ARE IN MILLIMETERS U.N.O.
2 – ALL ELEVATIONS ARE REFERED TO C.D.

KEY PLAN

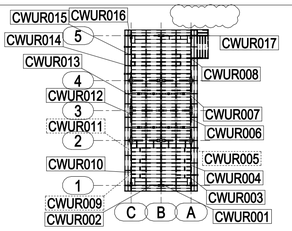

PLAN AT EL.+30310 TOS

HOLDS

REFERENCE DRAWINGS

DWG No.	DESCRIPTION
123A90-DDL-ST-DD-90060	TOPSIDE-FLOORING PLAN AT EL.+30310 T.O.S.

REV.	DATE	DRN	CHKD	APPD	DESCRIPTION
1	07/06/2024	CM-TS	MR	DC	REVISED WHERE INDICATED
0	08/03/2024	CM-TS	MR	DC	ISSUED FOR CONSTRUCTION

CROSSWIND

ROSETTI MARINO

TITLE :
BASE LOAD POWER HUB (BLPH)
TOP SIDES – FLOORING RAMP PLAN AT EL. +30318 TOP
MARK CWUR001 TO CWUR017 1

CONTRACT NO./TITLE CW-I-WP4-2023-05/HOLLANDSE KUST NOORD WIND PARK			SCALE 1:20
DRAWN CM-TS	CHECKED M.ROSSI	APPROVED D.CASADIO	DATE 07/06/2024
A1	DRAWING NO. 123A90-FDL-ST-DD-90386	SHEET 001	REV. 1