

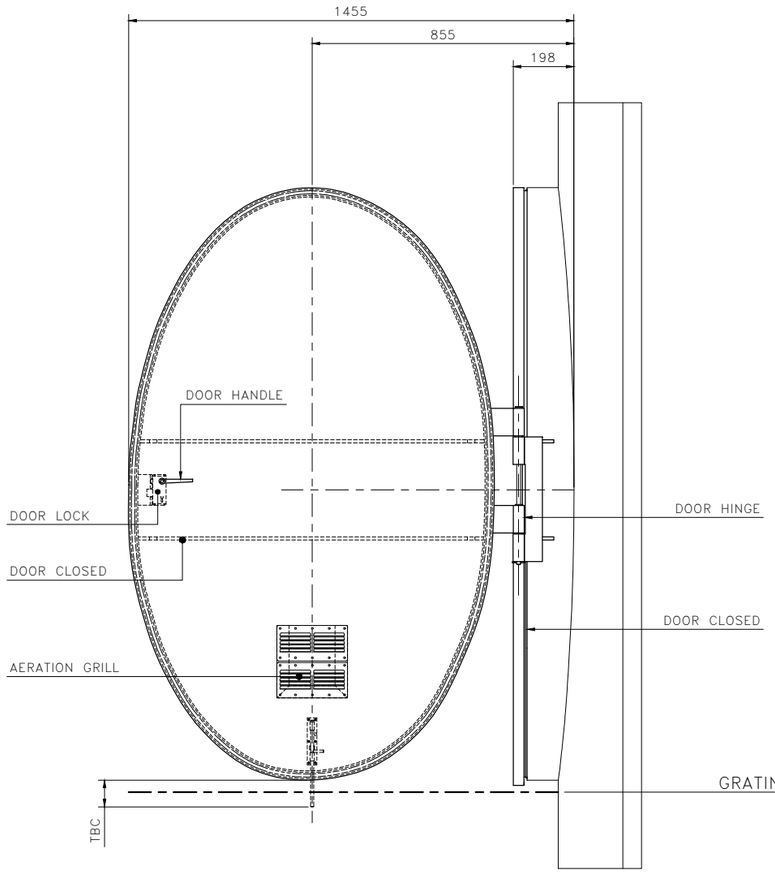



TP – ACCESS DOOR
SIDE VIEW
SCALE 1:10

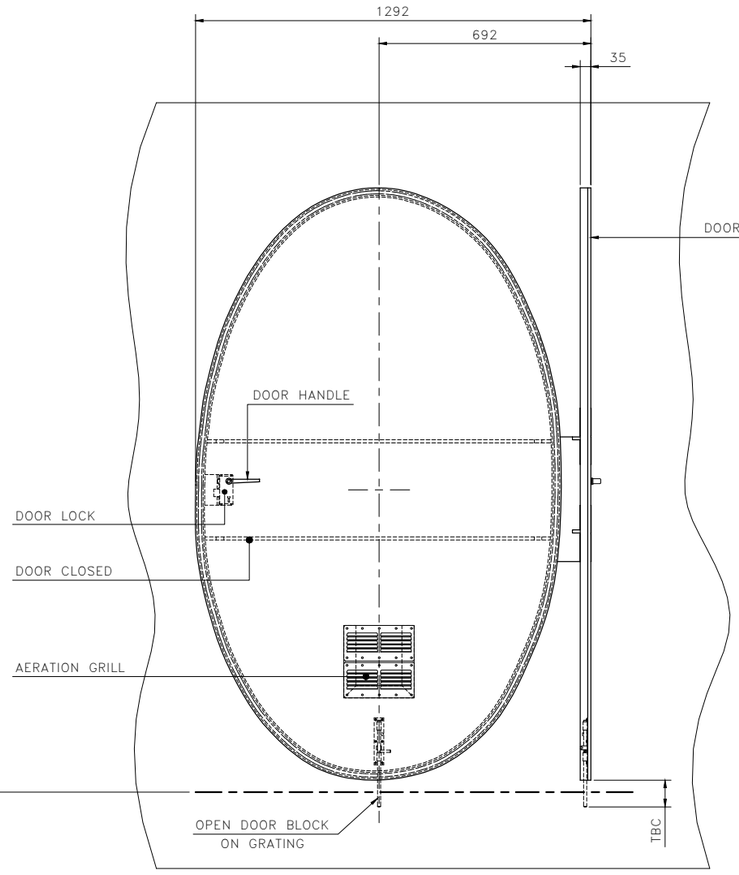

TP – ACCESS DOOR
FRONT VIEW
SCALE 1:10

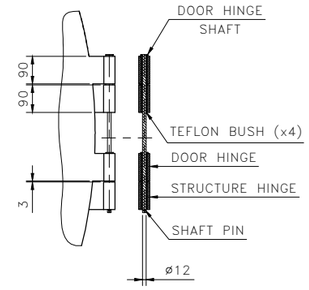

TP – ACCESS DOOR
HINGE DETAIL
SCALE 1:10

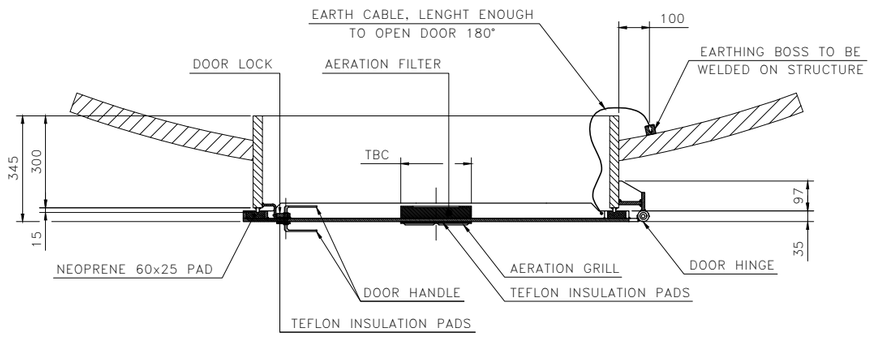

TP – ACCESS DOOR
UPPER VIEW
SCALE 1:10

NOTES

1 – ALL DIMENSIONS AND ELEVATIONS ARE IN MILLIMETERS U.N.O.

HOLDS

REFERENCE DRAWINGS

DWG No.	DESCRIPTION
123A90-DDL-ST-DD-90025	DRAWING LIST
123A90-DDL-ST-DD-90026	GENERAL NOTES
123A90-DDL-ST-DD-90078	TP – PRIMARY STEEL – ELEVATION ROW –A–

TECON

REV.	DATE	DRN	CHKD	APPD	DESCRIPTION
00	12/02/25	SGR	AB	DLS	ISSUE FOR INFORMATION (IFI)

CROSSWIND

ROSETTI MARINO

TITLE :
BASE LOAD POWER HUB (BLPH)
TRANSITION PIECE
ACCESS DOOR

CONTRACT NO./TITLE CW-I-WP4-2023-05/HOLLANDSE KUST NOORD WIND PARK . | SCALE 1:10

DRAWN S.GRIFFINI | CHECKED A.BALZAROTTI | APPROVED D.LO STERZO | DATE 12/02/25

A1 | DRAWING NO. 123A90-DDL-AR-DD-20036 | SHEET 001 | REV. 00

File Name : 123A90-DDL-AR-DD-20036_00.dwg