

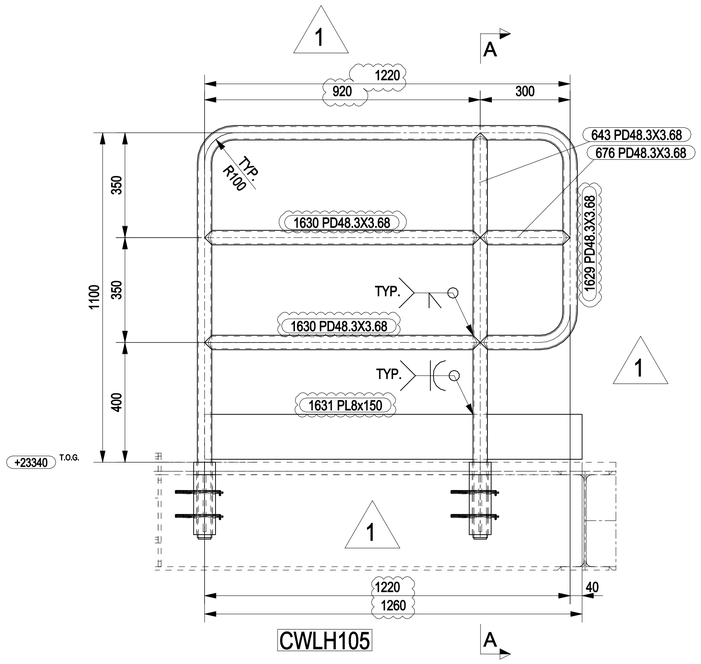



CWLH105

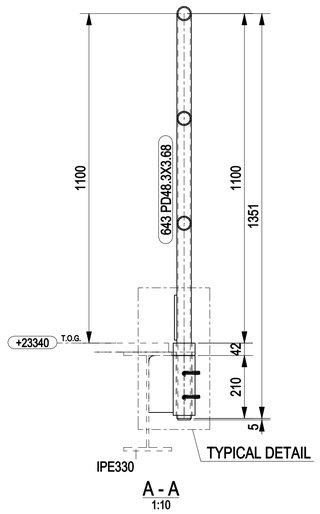

A - A
1:10

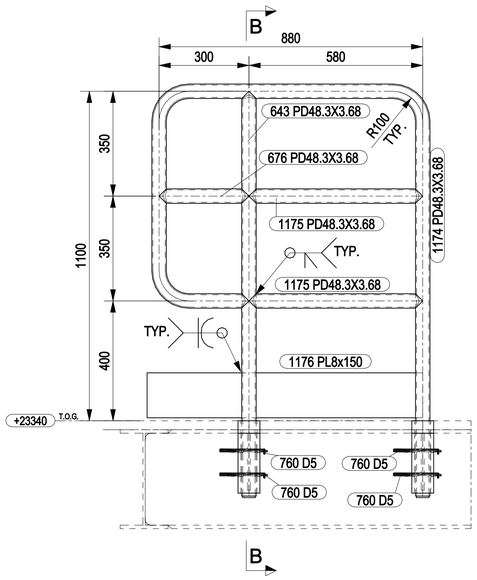


CWLH106

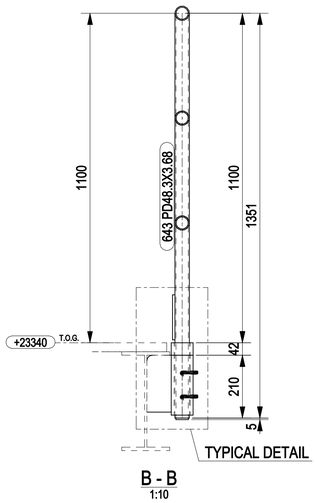


B - B
1:10

MARK	POS.	Q.TY	DENOMINATION	LENGTH (mm)	MATERIAL GRADE	STR. CAT.	WEIGHT (Kg)	P. SURF. (m^2)	NOTES
CWLH105	640	2	PD73x9.52	42	API 5L GR B	5	1.2	0.02	
CWLH105	641	2	PL5x42	42	S275JR	5	0.1	0.01	
CWLH105	643	1	PD48.3X3.68	1352	API 5L GR B	5	5.3	0.20	
CWLH105	676	1	PD48.3X3.68	300	API 5L GR B	5	1.1	0.04	
CWLH105	716	2	PD73x9.52	200	API 5L GR B	5	5.8	0.10	
CWLH105	717	2	PL10x81.2	190	S275JR	5	2.4	0.07	
CWLH105	760	4	D5	555	ELASTIC STEEL	5	0.3	0.03	
CWLH105	1629	1	PD48.3X3.68	3443	API 5L GR B	5	13.6	0.52	
CWLH105	1630	2	PD48.3X3.68	920	API 5L GR B	5	7.1	0.27	
CWLH105	1631	1	PL8x150	1260	S275JR	5	11.9	0.40	
CWLH106	640	2	PD73x9.52	42	API 5L GR B	5	1.2	0.02	
CWLH106	641	2	PL5x42	42	S275JR	5	0.1	0.01	
CWLH106	643	1	PD48.3X3.68	1352	API 5L GR B	5	5.3	0.20	
CWLH106	676	1	PD48.3X3.68	300	API 5L GR B	5	1.1	0.04	
CWLH106	716	2	PD73x9.52	200	API 5L GR B	5	5.8	0.10	
CWLH106	717	2	PL10x81.2	190	S275JR	5	2.4	0.07	
CWLH106	760	4	D5	555	ELASTIC STEEL	5	0.3	0.03	
CWLH106	1174	1	PD48.3X3.68	3103	API 5L GR B	5	12.3	0.47	
CWLH106	1175	2	PD48.3X3.68	580	API 5L GR B	5	4.3	0.17	
CWLH106	1176	1	PL8x150	920	S275JR	5	8.7	0.29	
						TOTALE	90.3	3.07	

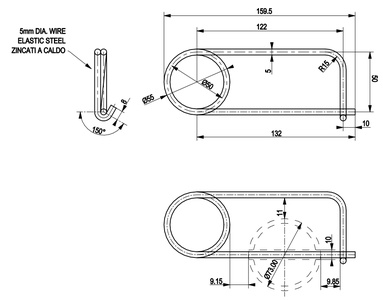

BROOCH PIN FOR REMOVABLE HANDRAILS

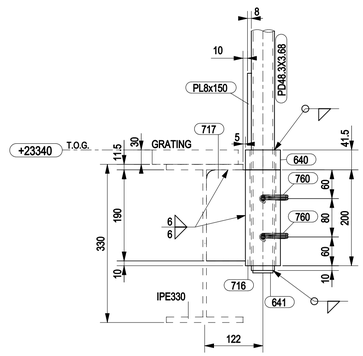


TYPICAL DETAIL
1:5

1

NOTES

1 – ALL DIMENSIONS AND ELEVATIONS ARE IN MILLIMETERS U.N.O.
2 – ALL ELEVATIONS ARE REFERED TO C.D.
3 – ALL HANDRAILS SHALL BE HOT DIP GALVANISED AND PAINTED
4 – ALL WELDS ON HANDRAILS SHALL BE GROUND SMOOTH BURRS AND SHARP EDGES SHALL BE REMOVED

KEY PLAN

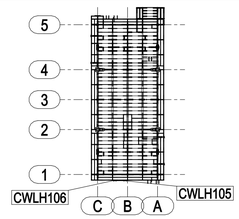

PLAN AT EL.+23310 TOS

HOLDS

REFERENCE DRAWINGS

DWG No.	DESCRIPTION
123A90-DDL-ST-DD-90059	TOP SIDE - FLOORING PLAN AT EL. +23310 T.O.S.
123A90-DDL-ST-DD-90037	BASE LOAD POWER HUB - STANDARD DRAWINGS - HANDRAILS

REV.	DATE	DRN	CHKD	APPD	DESCRIPTION
1	03/06/2024	CM-TS	MR	DC	REVISED WHERE INDICATED
0	12/04/2024	CM-TS	MR	DC	ISSUED FOR CONSTRUCTION

CROSSWIND

ROSETTI MARINO

TITLE :
BASE LOAD POWER HUB (BLPH)
TOP SIDES – REMOVABLE HANDRAILS PLAN AT EL. +23310 TOS
MARK CWLH105 – CWLH106

CONTRACT NO./TITLE CW-I-WP4-2023-05/HOLLANDSE KUST NOORD WIND PARK			SCALE 1:10
DRAWN CM-TS	CHECKED M.ROSSI	APPROVED D.CASADIO	DATE 03/06/2024
A1	DRAWING NO. 123A90-FDL-ST-DD-90502	SHEET 001	REV. 1