
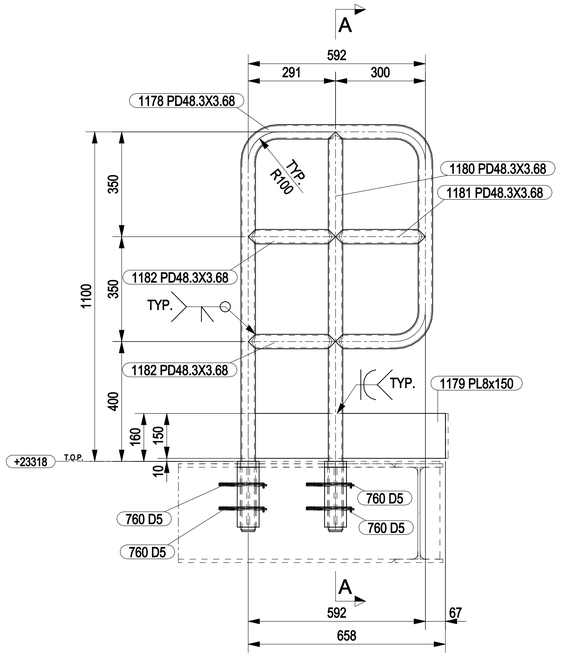


CWLH111

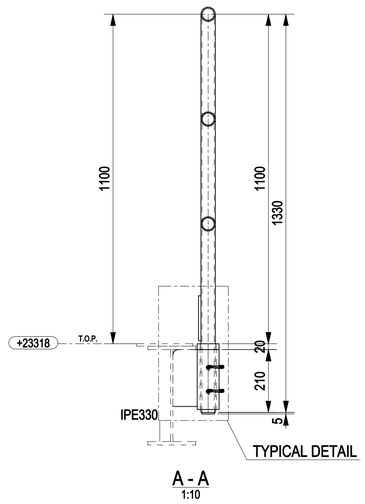

A - A
1:10


1

MARK	POS.	Q.TY	DENOMINATION	LENGTH (mm)	MATERIAL GRADE	STR. CAT.	WEIGHT (Kg)	P. SURF. (m^2)	NOTES
CWLH110	641	2	PL5x42	42	S275JR	5	0.1	0.01	
CWLH110	651	2	PD73x9.52	19	API 5L GR B	5	0.6	0.01	
CWLH110	665	1	PD48.3X3.68	1330	API 5L GR B	5	5.2	0.20	
CWLH110	716	2	PD73x9.52	200	API 5L GR B	5	5.8	0.10	
CWLH110	717	2	PL10x81.2	190	S275JR	5	2.4	0.07	
CWLH110	760	4	D5	555	ELASTIC STEEL	5	0.3	0.03	
CWLH110	1183	1	PD48.3X3.68	2942	API 5L GR B	5	11.6	0.44	
CWLH110	1184	1	PD48.3X3.68	250	API 5L GR B	5	0.9	0.03	
CWLH110	1185	2	PD48.3X3.68	541	API 5L GR B	5	4.0	0.16	
CWLH110	1186	1	PL8x150	858	S275JR	5	8.1	0.27	
CWLH111	641	2	PL5x42	42	S275JR	5	0.1	0.01	
CWLH111	651	2	PD73x9.52	19	API 5L GR B	5	0.6	0.01	
CWLH111	716	2	PD73x9.52	200	API 5L GR B	5	5.8	0.10	
CWLH111	717	2	PL10x81.2	190	S275JR	5	2.4	0.07	
CWLH111	760	4	D5	555	ELASTIC STEEL	5	0.3	0.03	
CWLH111	1178	1	PD48.3X3.68	2792	API 5L GR B	5	11.0	0.42	
CWLH111	1179	1	PL8x150	658	S275JR	5	6.2	0.21	
CWLH111	1180	1	PD48.3X3.68	1330	API 5L GR B	5	5.2	0.20	
CWLH111	1181	1	PD48.3X3.68	300	API 5L GR B	5	1.1	0.04	
CWLH111	1182	2	PD48.3X3.68	291	API 5L GR B	5	2.0	0.08	
						TOTALE	73.8	2.50	

NOTES


1 – ALL DIMENSIONS AND ELEVATIONS ARE IN MILLIMETERS U.N.O.
2 – ALL ELEVATIONS ARE REFERED TO C.D.
3 – ALL HANDRAILS SHALL BE HOT DIP GALVANISED AND PAINTED
4 – ALL WELDS ON HANDRAILS SHALL BE GROUND SMOOTH BURRS AND SHARP EDGES SHALL BE REMOVED

KEY PLAN

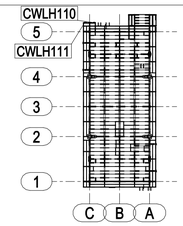


PLAN AT EL.+23310 TOS


HOLDS

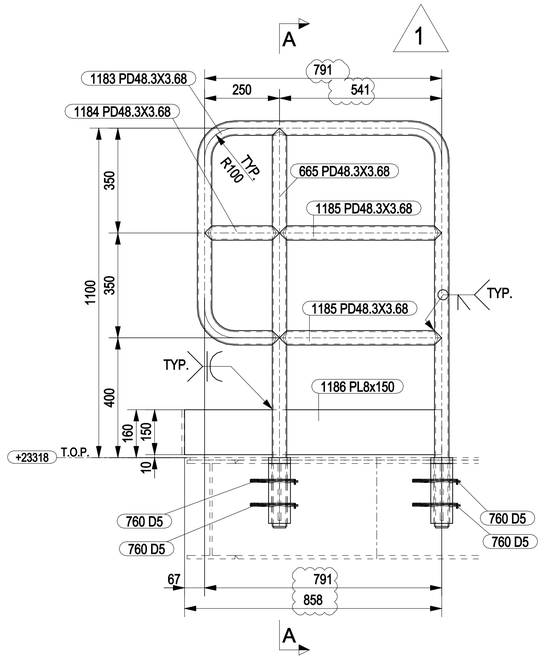


CWLH110

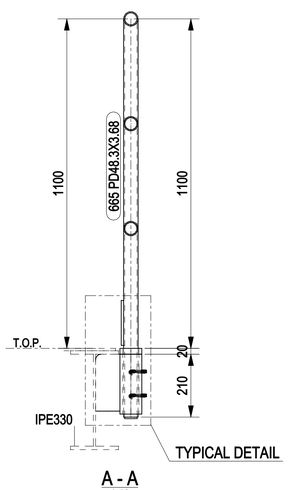

A - A
1:10

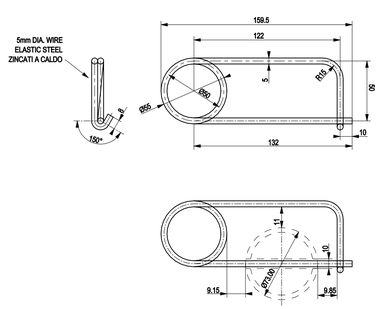

BROOCH PIN FOR REMOVABLE HANDRAILS

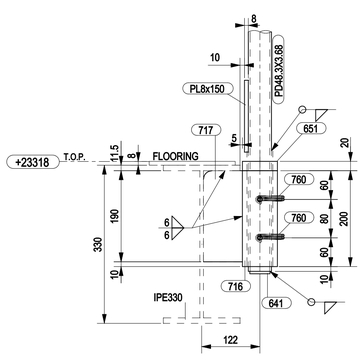

TYPICAL DETAIL
1:5

REFERENCE DRAWINGS

DWG No.	DESCRIPTION
123A90-DDL-ST-DD-90059	TOP SIDE - FLOORING PLAN AT EL. +23310 T.O.S.
123A90-DDL-ST-DD-90037	BASE LOAD POWER HUB - STANDARD DRAWINGS - HANDRAILS

REV.	DATE	DRN	CHKD	APPD	DESCRIPTION
1	03/06/2024	CM-TS	MR	DC	REVISED WHERE INDICATED
0	12/04/2024	CM-TS	MR	DC	ISSUED FOR CONSTRUCTION

CROSSWIND

ROSETTI MARINO

TITLE :
BASE LOAD POWER HUB (BLPH)
TOP SIDES – REMOVABLE HANDRAILS PLAN AT EL. +23310 TOS
MARK CWLH110 – CWLH111

CONTRACT NO./TITLE CW-I-WP4-2023-05/HOLLANDSE KUST NOORD WIND PARK			SCALE 1:10
DRAWN CM-TS	CHECKED M.ROSSI	APPROVED D.CASADIO	DATE 03/06/2024

A1	DRAWING NO. 123A90-FDL-ST-DD-90503	SHEET 001	REV. 1