


MARK	POS.	Q.TY	DENOMINATION	LENGTH (mm)	MATERIAL GRADE	STR. CAT.	WEIGHT (Kg)	P. SURF. (m^2)	NOTES
CWTPW014	1329	1	Ø219.1x10.31	2470	API5LX52	4	130.5	1.71	
CWTPW015	1329	1	Ø219.1x10.31	2470	API5LX52	4	130.5	1.71	
CWTPW016	1329	1	Ø219.1x10.31	2470	API5LX52	4	130.5	1.71	
CWTPW017	1329	1	Ø219.1x10.31	2470	API5LX52	4	130.5	1.71	
CWTPW018	1329	1	Ø219.1x10.31	2470	API5LX52	4	130.5	1.71	
CWTPW019	1329	1	Ø219.1x10.31	2470	API5LX52	4	130.5	1.71	
CWTPW020	1330	1	Ø273.1x12.7	2670	API5LX52	4	216.9	2.30	
CWTPW021	1331	1	Ø273.1x12.7	1270	API5LX52	4	103.2	1.10	
CWTPW022	1332	1	Ø219.1x10.31	1270	API5LX52	4	67.1	0.88	
CWTPW023	1333	1	Ø219.1x10.31	400	API5LX52	4	20.3	0.28	
CWTPW023	1418	1	PL15x297	460	S355J2	4	13.5	0.25	
CWTPW024	1333	1	Ø219.1x10.31	400	API5LX52	4	20.3	0.28	
CWTPW024	1418	1	PL15x297	460	S355J2	4	13.5	0.25	
CWTPW025	1334	1	Ø219.1x10.31	1070	API5LX52	4	56.5	0.74	
CWTPW026	1334	1	Ø219.1x10.31	1070	API5LX52	4	56.5	0.74	
CWTPW027	1334	1	Ø219.1x10.31	1070	API5LX52	4	56.5	0.74	
CWTPW028	1334	1	Ø219.1x10.31	1070	API5LX52	4	56.5	0.74	
						TOTALE	1463.6	18.54	

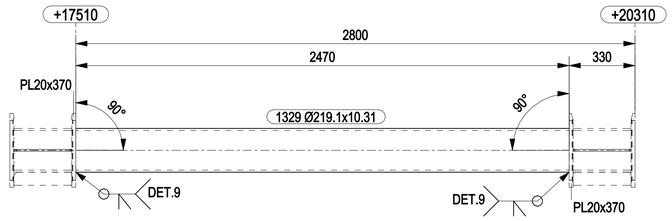


CWTPW014 CWTPW015 CWTPW016
CWTPW017 CWTPW018 CWTPW019

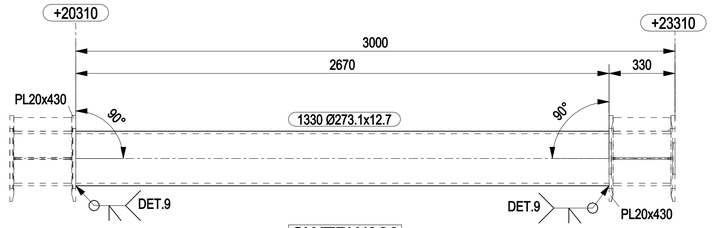


CWTPW020

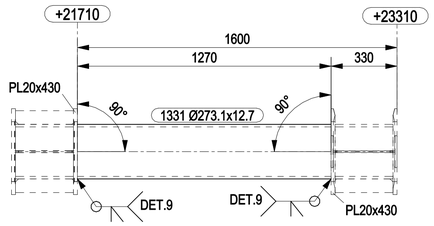


CWTPW021

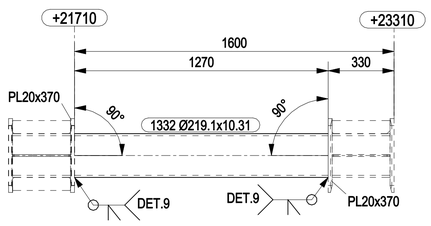


CWTPW022

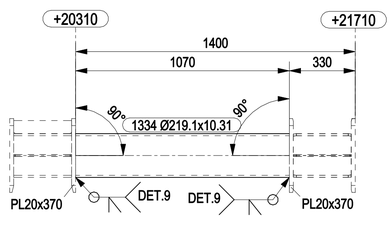


CWTPW025 CWTPW026
CWTPW027 CWTPW028

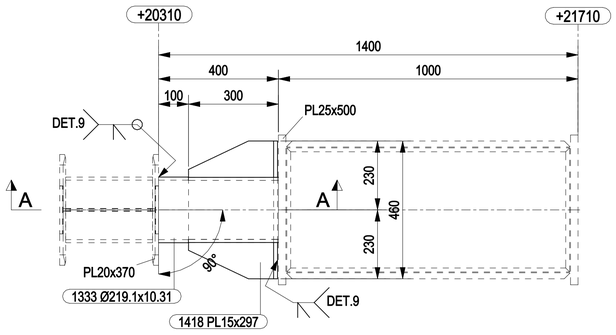


CWTPW023 CWTPW024

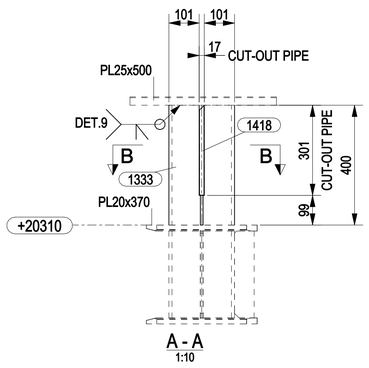

A - A
1:10

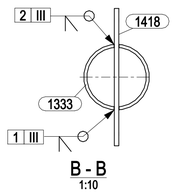

B - B
1:10

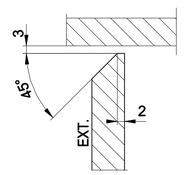


DETAIL 9

NOTES

1 – ALL DIMENSIONS AND ELEVATIONS ARE IN MILLIMETERS U.N.O.
2 – ALL ELEVATIONS ARE REFERED TO C.D.

KEY PLAN

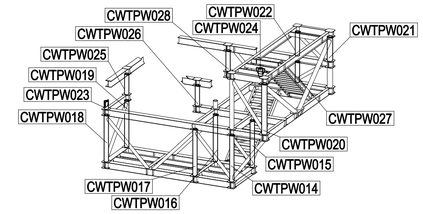

ISOMETRIC VIEW WALWKAY TP

HOLDS

REFERENCE DRAWINGS

DWG No.	DESCRIPTION
123A90-DDL-ST-DD-90091	TOPSIDE-WALKWAYS & STAIRS - SECTIONS - SHEET 1
123A90-DDL-ST-DD-90092	TOPSIDE-WALKWAYS & STAIRS - PLANS
123A90-DDL-ST-DD-90093	TOPSIDE-WALKWAYS & STAIRS - SECTIONS - SHEET 2

REV.	DATE	DRN	CHKD	APPD	DESCRIPTION
0	30/04/2024	CM-TS	MR	DC	ISSUED FOR CONSTRUCTION

CROSSWIND

ROSETTI MARINO

TITLE :
BASE LOAD POWER HUB (BLPH)
TP – WALKWAYS & STAIRS COLUMNS & BRACINGS
MARK CWTPW014 TO CWTPW028

CONTRACT NO./TITLE CW-I-WP4-2023-05/HOLLANDSE KUST NOORD WIND PARK			SCALE 1:15
DRAWN CM-TS	CHECKED M.ROSSI	APPROVED D.CASADIO	DATE 30/04/2024

A1	DRAWING NO. 123A90-FDL-ST-DD-90575	SHEET 001	REV. 0