




A - A
1:15

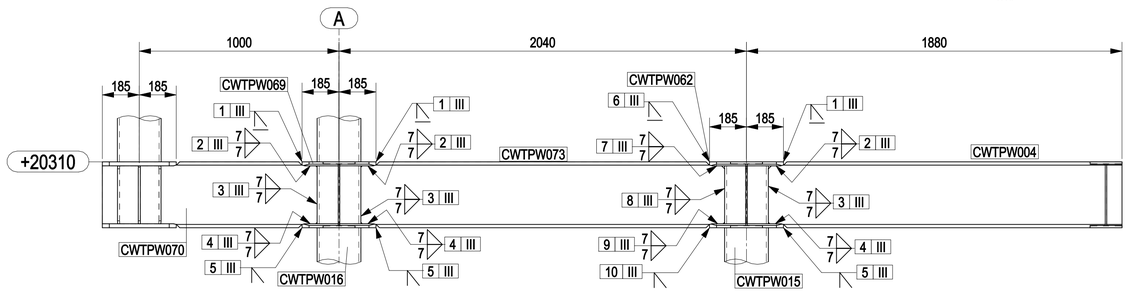


B - B
1:15

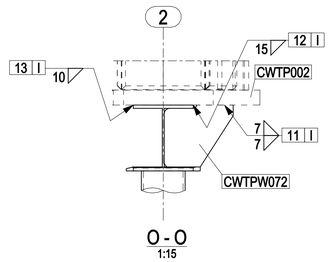


O - O
1:15

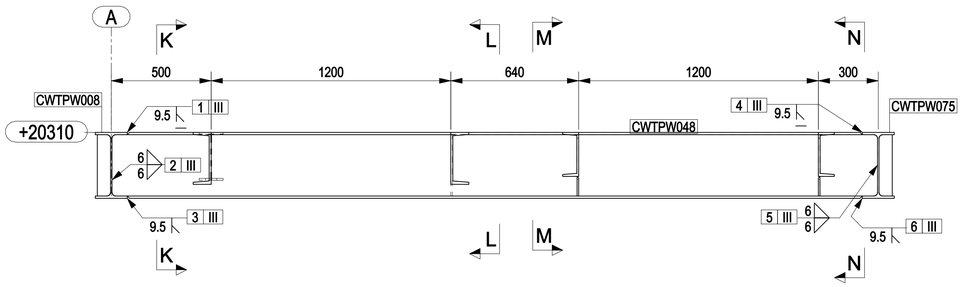


C - C
1:15

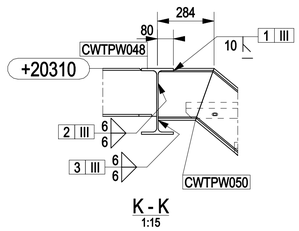


K - K
1:15

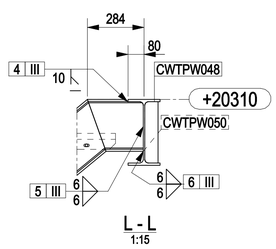


L - L
1:15

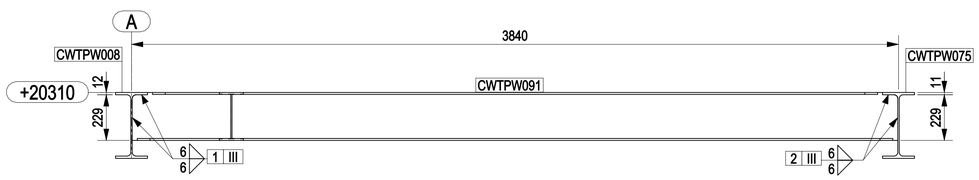


D - D
1:15

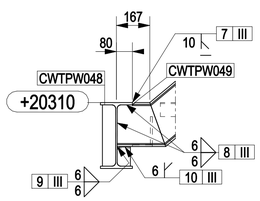

M - M
1:15

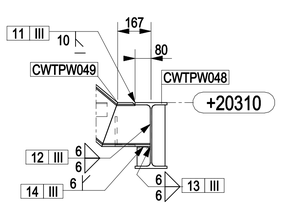

N - N
1:15

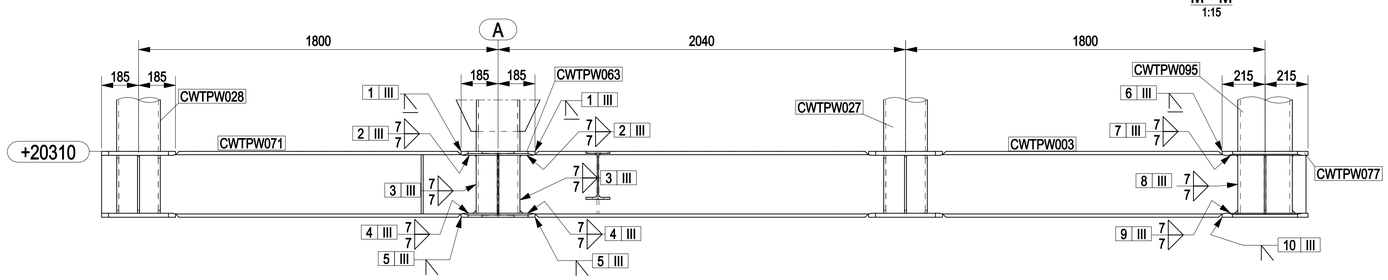


E - E
1:15

NOTES

1 – ALL DIMENSIONS AND ELEVATIONS ARE IN MILLIMETERS U.N.O.
2 – ALL ELEVATIONS ARE REFERED TO C.D.
3 – FOR PLAN VIEW SEE DWG 123A90–FDL–ST–DD–90589

KEY PLAN

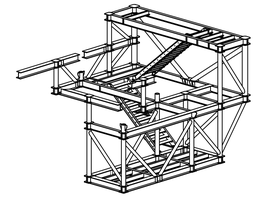

ISOMETRIC VIEW WALWKAY ACCESS PLATFORM

HOLDS

REFERENCE DRAWINGS

DWG No.	DESCRIPTION
123A90-DDL-ST-DD-90091	TOPSIDE-WALKWAYS & STAIRS - SECTIONS - SHEET 1
123A90-DDL-ST-DD-90092	TOPSIDE-WALKWAYS & STAIRS - PLANS
123A90-DDL-ST-DD-90093	TOPSIDE-WALKWAYS & STAIRS - SECTIONS - SHEET 2

REV.	DATE	DRN	CHKD	APPD	DESCRIPTION
0	02/05/2024	CM–TS	MR	DC	ISSUED FOR CONSTRUCTION

CROSSWIND

ROSETTI MARINO

TITLE :
BASE LOAD POWER HUB (BLPH)
TOP SIDES – WALKWAYS & STAIRS – TP
ASSEMBLY

CONTRACT NO./TITLE CW–I–WP4–2023–05/HOLLANDSE KUST NOORD WIND PARK			SCALE 1:100
DRAWN CM–TS	CHECKED M.ROSSI	APPROVED D.CASADIO	DATE 02/05/2024

A1	DRAWING NO. 123A90–FDL–ST–DD–90590	SHEET 001	REV. 0