


MARK	POS.	Q.TY	DENOMINATION	LENGTH (mm)	MATERIAL GRADE	STR. CAT.	WEIGHT (Kg)	P. SURF. (m^2)	NOTES
CWUG001	1435	1	Ø355.6x12.7	2872	API5LX52	3	266.6	2.83	
CWUG001	1437	4	PL8x320.6	335	S355MLO	3	20.9	0.70	
CWUG002	1435	1	Ø355.6x12.7	2872	API5LX52	3	266.6	2.83	
CWUG002	1437	4	PL8x320.6	335	S355MLO	3	20.9	0.70	
						TOTALE	575.1	7.07	

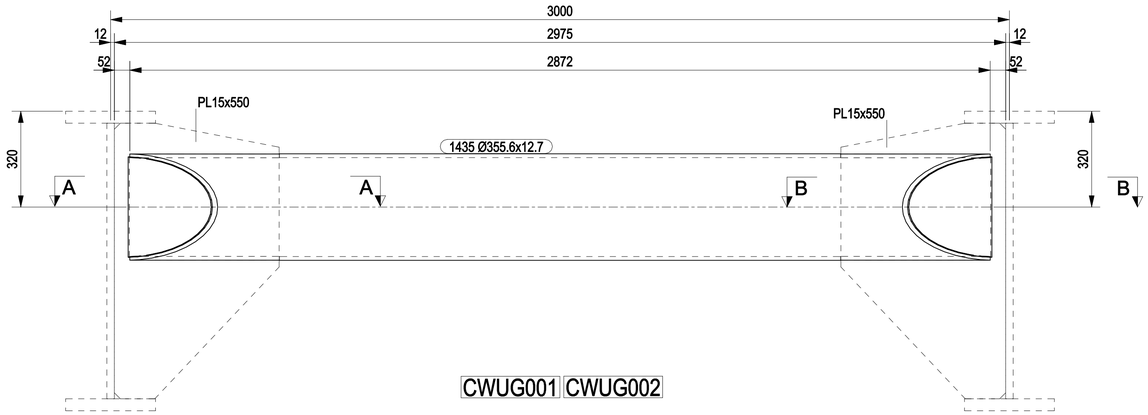


CWUG001 CWUG002

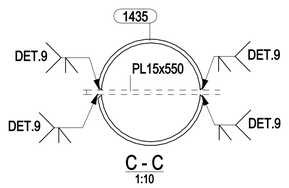


C - C
1:10

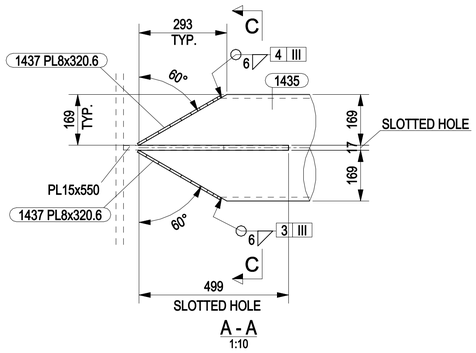


A - A
1:10

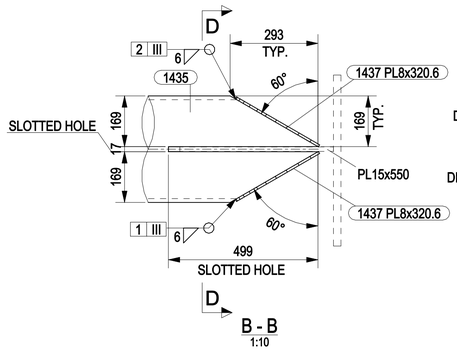

B - B
1:10

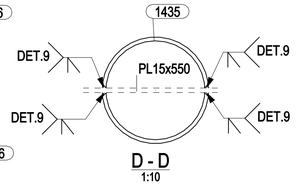

D - D
1:10

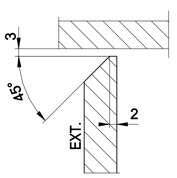


DETAIL 9

NOTES

1 – ALL DIMENSIONS AND ELEVATIONS ARE IN MILLIMETERS U.N.O.
2 – ALL ELEVATIONS ARE REFERED TO C.D.

KEY PLAN

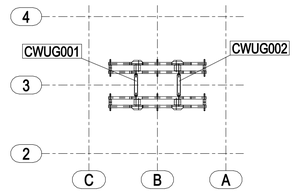

UPPER GRILLAGE

HOLDS

REFERENCE DRAWINGS

DWG No.	DESCRIPTION
123A90-DDL-TI-DD-99036	TP-UPPER GRILLAGE - PLAN VIEW
123A90-DDL-TI-DD-99037	TP-UPPER GRILLAGE - SECTIONS
123A90-DDL-TI-DD-99038	TP-UPPER GRILLAGE - SECTION AND DETAILS

REV.	DATE	DRN	CHKD	APPD	DESCRIPTION
0	09/05/2024	CM-TS	MR	DC	ISSUED FOR CONSTRUCTION

CROSSWIND

ROSETTI MARINO

TITLE :

BASE LOAD POWER HUB (BLPH)
UPPER GRILLAGE – PRIMARY
MARK CWUG001 – CWUG002

CONTRACT NO./TITLE CW-I-WP4-2023-05/HOLLANDSE KUST NOORD WIND PARK			SCALE 1:10
DRAWN CM-TS	CHECKED M.ROSSI	APPROVED D.CASADIO	DATE 09/05/2024

A1	DRAWING NO. 123A90-FDL-ST-DD-90596	SHEET 001	REV. 0