


MARK	POS.	Q.TY	DENOMINATION	LENGTH (mm)	MATERIAL GRADE	STR. CAT.	WEIGHT (Kg)	P. SURF. (m^2)	NOTES
CWUG003	1436	2	PL15x550	920	S355MLO	3	93.7	1.67	
CWUG003	1438	7	PL15x127.5	920	S355MLO	3	96.4	1.85	
CWUG003	1441	4	PL20x127.5	920	S355MLO	3	73.4	1.10	
CWUG003	1445	3	PL15x487.5	960	S355MLO	3	109.6	1.98	
CWUG003	1446	3	PL10x150	925	S355MLO	3	30.9	0.85	
CWUG003	1447	2	PL40x300	11400	S355MLO	3	2147.8	15.55	
CWUG003	1448	1	PL25x920	11400	S355MLO	3	2058.3	21.59	
CWUG003	2118	2	PL15x127.5	920	S355MLO	3	27.5	0.53	
						TOTALE	4637.5	45.12	

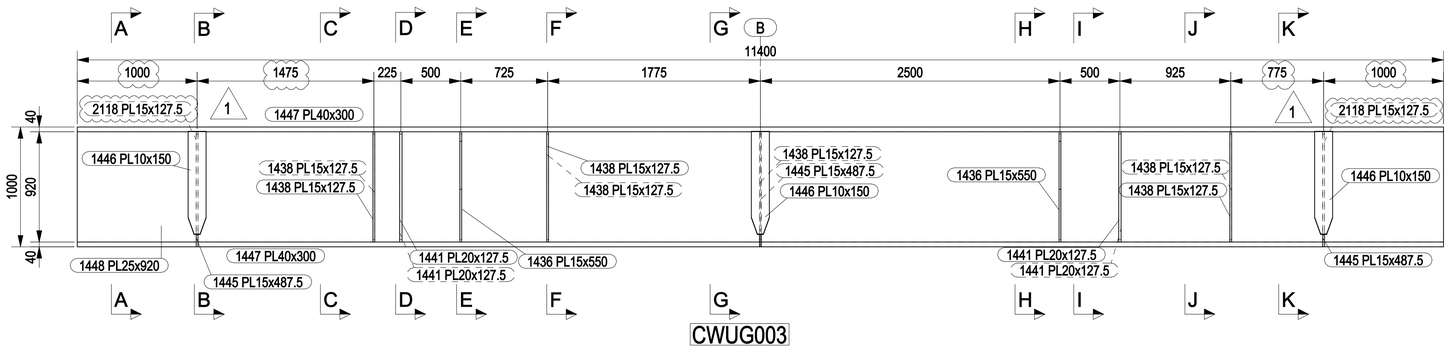


CWUG003

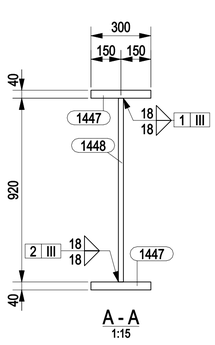


A - A
1:15

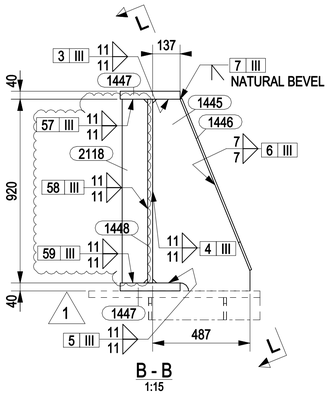


B - B
1:15

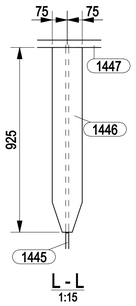


L - L
1:15

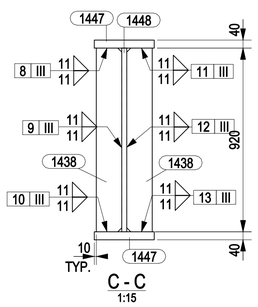


C - C
1:15

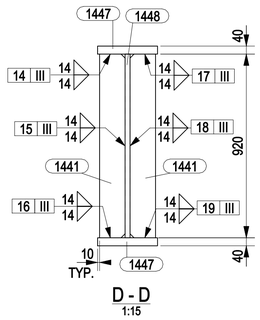


D - D
1:15

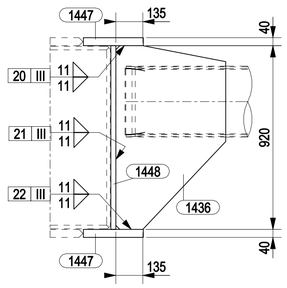


E - E
1:15

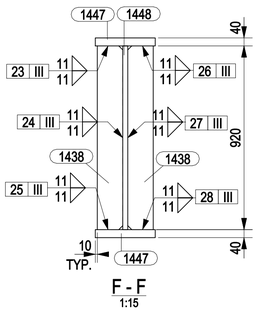


F - F
1:15

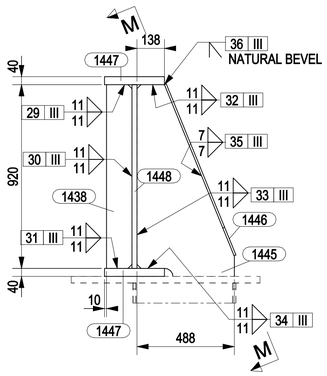


G - G
1:15

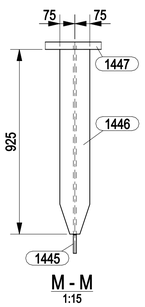


M - M
1:15

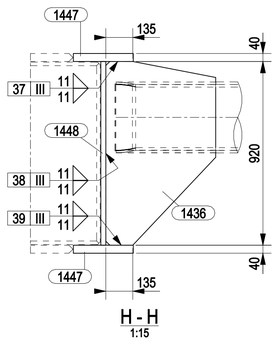


H - H
1:15

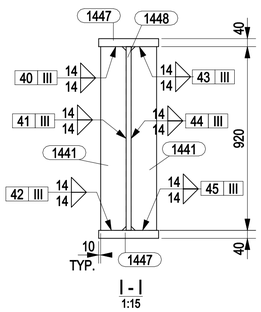


I - I
1:15

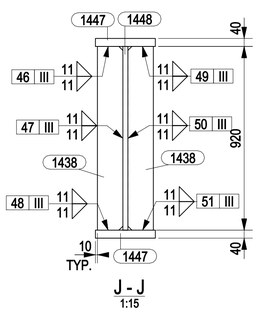

J - J
1:15

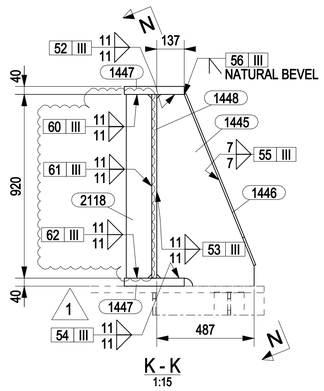

K - K
1:15

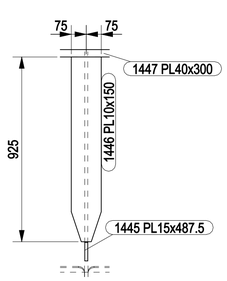


N - N
1:15

NOTES

1 – ALL DIMENSIONS AND ELEVATIONS ARE IN MILLIMETERS U.N.O.
2 – ALL ELEVATIONS ARE REFERED TO C.D.

KEY PLAN

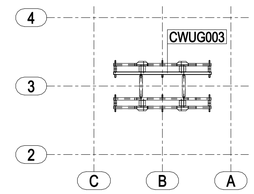


UPPER GRILLAGE

HOLDS

REFERENCE DRAWINGS

DWG No.	DESCRIPTION
123A90-DDL-TI-DD-99036	TP-UPPER GRILLAGE - PLAN VIEW
123A90-DDL-TI-DD-99037	TP-UPPER GRILLAGE - SECTIONS
123A90-DDL-TI-DD-99038	TP-UPPER GRILLAGE - SECTION AND DETAILS

REV.	DATE	DRN	CHKD	APPD	DESCRIPTION
1	21/02/2025	CM-TS	MR	DC	REVISED WHERE INDICATED
0	09/05/2024	CM-TS	MR	DC	ISSUED FOR CONSTRUCTION

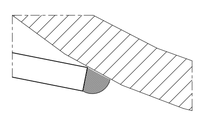

NATURAL BEVEL
FULL PENETRATION

CROSSWIND

ROSETTI MARINO

TITLE :
BASE LOAD POWER HUB (BLPH)
UPPER GRILLAGE – PRIMARY
MARK CWUG003

CONTRACT NO./TITLE CW-I-WP4-2023-05/HOLLANDSE KUST NOORD WIND PARK			SCALE 1:25
DRAWN CM-TS	CHECKED M.ROSSI	APPROVED D.CASADIO	DATE 21/02/2025

A1	DRAWING NO. 123A90-FDL-ST-DD-90597	SHEET 001	REV. 1