


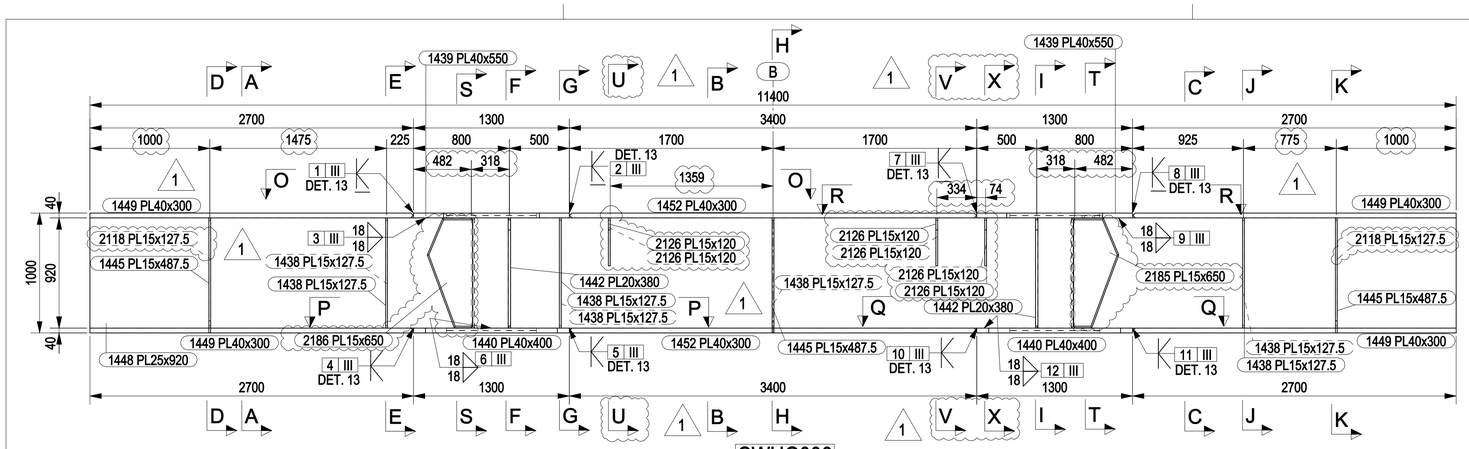



MARK	POS.	Q.TY	DENOMINATION	LENGTH (mm)	MATERIAL GRADE	STR. CAT.	WEIGHT (Kg)	P. SURF. (m^2)	NOTES
CWUG006	1438	7	PL15x127.5	920	S355MLO	3	96.4	1.85	
CWUG006	1439	2	PL40x550	1300	S355MLO	3	409.8	2.88	
CWUG006	1440	2	PL40x400	1300	S355MLO	3	320.3	2.30	
CWUG006	1442	2	PL20x380	920	S355MLO	3	90.3	1.25	
CWUG006	1445	3	PL15x487.5	960	S355MLO	3	109.6	1.98	
CWUG006	1446	3	PL10x150	925	S355MLO	3	30.9	0.85	
CWUG006	1448	1	PL25x920	11400	S355MLO	3	2058.3	21.59	
CWUG006	1449	4	PL40x300	2697	S355MLO	3	1012.8	7.40	
CWUG006	1452	2	PL40x300	3394	S355MLO	3	636.0	4.63	
CWUG006	2118	2	PL15x127.5	920	S355MLO	3	27.5	0.53	
CWUG006	2126	6	PL15x120	400	S355MLO	3	26.4	0.53	
CWUG006	2185	1	PL15x650	914	S355MLO	3	51.2	0.91	
CWUG006	2186	1	PL15x650	914	S355MLO	3	51.2	0.91	
						TOTALE	4920.6	47.63	

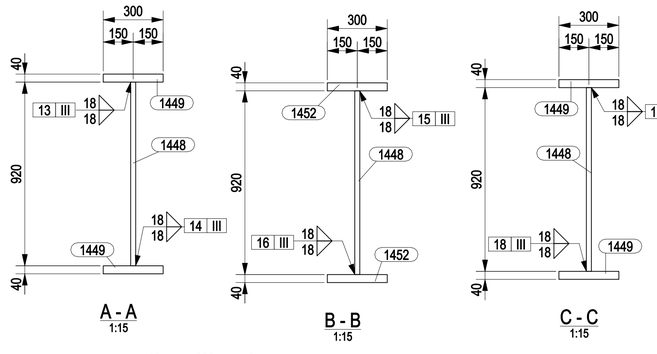



CWUG006

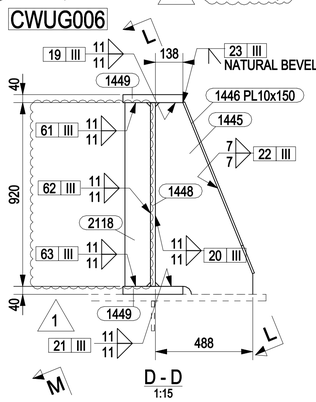


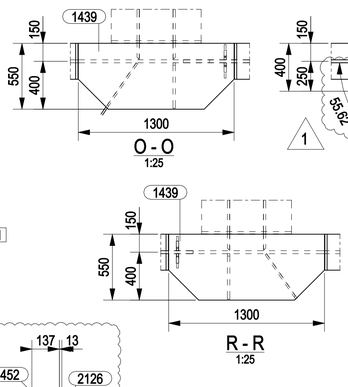


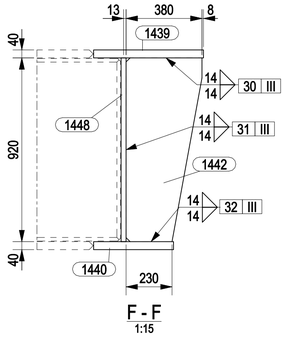


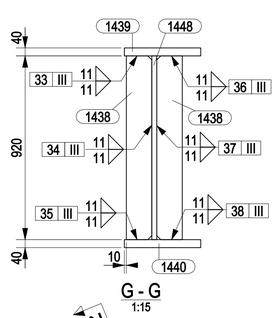


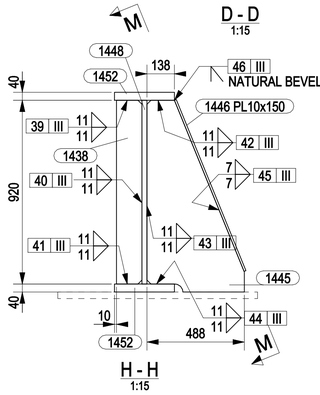


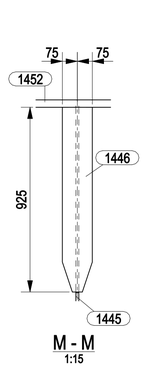


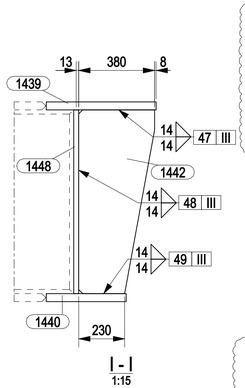


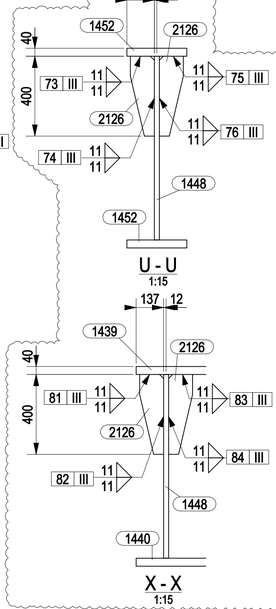


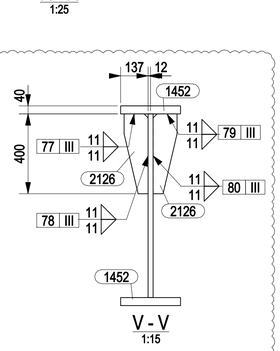


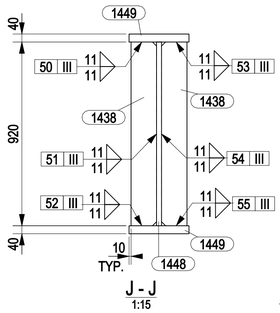


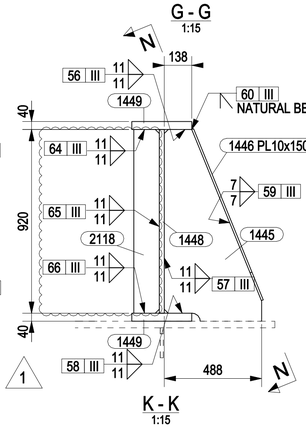


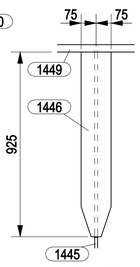

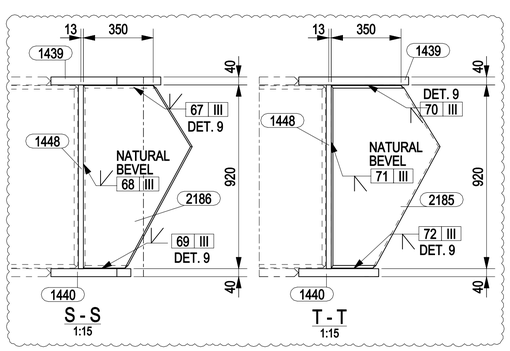

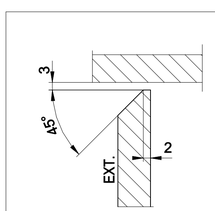

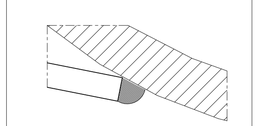


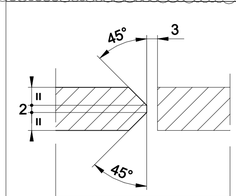

NOTES

1 – ALL DIMENSIONS AND ELEVATIONS ARE IN MILLIMETERS U.N.O.
2 – ALL ELEVATIONS ARE REFERED TO C.D.

KEY PLAN

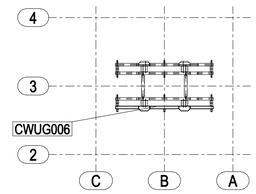

UPPER GRILLAGE

HOLDS

REFERENCE DRAWINGS

DWG No.	DESCRIPTION
123A90-DDL-TI-DD-99036	TP-UPPER GRILLAGE - PLAN VIEW
123A90-DDL-TI-DD-99037	TP-UPPER GRILLAGE - SECTIONS
123A90-DDL-TI-DD-99038	TP-UPPER GRILLAGE - SECTION AND DETAILS

REV.	DATE	DRN	CHKD	APPD	DESCRIPTION
1	21/02/2025	CM-TS	MR	DC	REVISED WHERE INDICATED
0	09/05/2024	CM-TS	MR	DC	ISSUED FOR CONSTRUCTION

CROSSWIND

ROSETTI MARINO

TITLE :

BASE LOAD POWER HUB (BLPH)
UPPER GRILLAGE – PRIMARY
MARK CWUG006

CONTRACT NO./TITLE CW-I-WP4-2023-05/HOLLANDSE KUST NOORD WIND PARK			SCALE 1:25
DRAWN CM-TS	CHECKED M.ROSSI	APPROVED D.CASADIO	DATE 21/02/2025

A1	DRAWING NO. 123A90-FDL-ST-DD-90600	SHEET 001	REV. 1