


MARK	POS.	Q.TY	DENOMINATION	LENGTH (mm)	MATERIAL GRADE	STR. CAT.	WEIGHT (Kg)	P. SURF. (m^2)	NOTES
CWUG007	1438	2	PL15x127.5	920	S355MLO	3	27.5	0.53	
CWUG007	1450	2	PL40x300	694	S355MLO	3	127.3	0.96	
CWUG007	1451	1	PL25x920	975	S355MLO	3	175.9	1.89	
CWUG008	1438	2	PL15x127.5	920	S355MLO	3	27.5	0.53	
CWUG008	1450	2	PL40x300	694	S355MLO	3	127.3	0.96	
CWUG008	1451	1	PL25x920	975	S355MLO	3	175.9	1.89	
CWUG009	1438	2	PL15x127.5	920	S355MLO	3	27.5	0.53	
CWUG009	1450	2	PL40x300	694	S355MLO	3	127.3	0.96	
CWUG009	1451	1	PL25x920	975	S355MLO	3	175.9	1.89	
CWUG010	1438	2	PL15x127.5	920	S355MLO	3	27.5	0.53	
CWUG010	1450	2	PL40x300	694	S355MLO	3	127.3	0.96	
CWUG010	1451	1	PL25x920	975	S355MLO	3	175.9	1.89	
						TOTALE	1323.0	13.51	

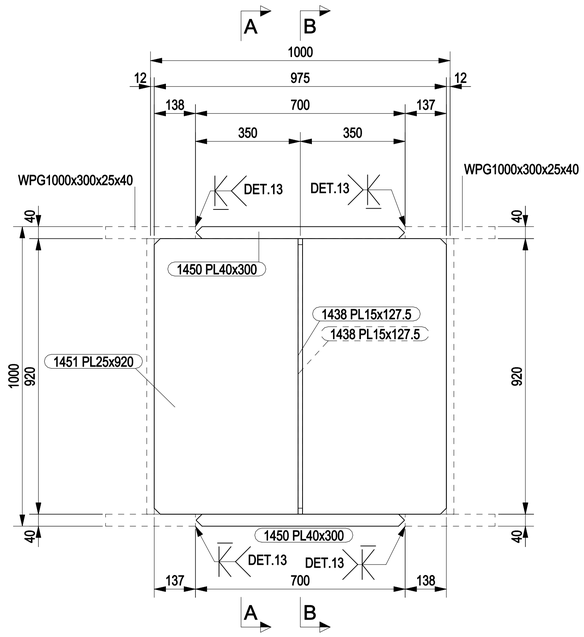


CWUG007 CWUG008
CWUG009 CWUG010

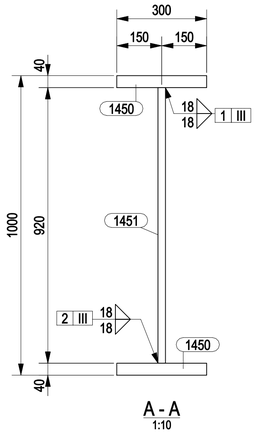

A - A
1:10

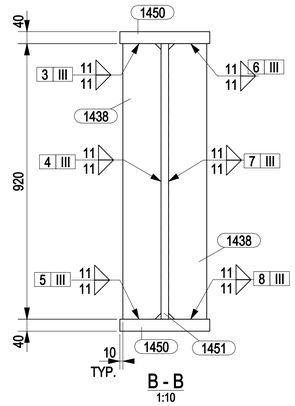

B - B
1:10

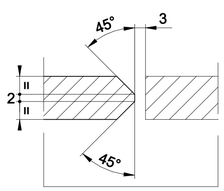


DETAIL 13

NOTES

1 – ALL DIMENSIONS AND ELEVATIONS ARE IN MILLIMETERS U.N.O.
2 – ALL ELEVATIONS ARE REFERED TO C.D.

KEY PLAN

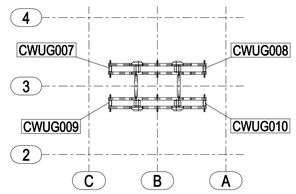

UPPER GRILLAGE

HOLDS

REFERENCE DRAWINGS

DWG No.	DESCRIPTION
123A90-DDL-TI-DD-99036	TP-UPPER GRILLAGE - PLAN VIEW
123A90-DDL-TI-DD-99037	TP-UPPER GRILLAGE - SECTIONS
123A90-DDL-TI-DD-99038	TP-UPPER GRILLAGE - SECTION AND DETAILS

REV.	DATE	DRN	CHKD	APPD	DESCRIPTION
0	09/05/2024	CM-TS	MR	DC	ISSUED FOR CONSTRUCTION

CROSSWIND

ROSETTI MARINO

TITLE :

BASE LOAD POWER HUB (BLPH)
UPPER GRILLAGE – PRIMARY
MARK CWUG007 TO CWUG010

CONTRACT NO./TITLE CW-I-WP4-2023-05/HOLLANDSE KUST NOORD WIND PARK			SCALE 1:10
DRAWN CM-TS	CHECKED M.ROSSI	APPROVED D.CASADIO	DATE 09/05/2024
A1	DRAWING NO. 123A90-FDL-ST-DD-90601	SHEET 001	REV. 0