


MARK	POS.	Q.TY	DENOMINATION	LENGTH (mm)	MATERIAL GRADE	STR. CAT.	WEIGHT (Kg)	P. SURF. (m^2)	NOTES
CWUG011	1443	2	PL40x694	750	S355MLO	3	318.4	2.24	
CWUG011	1444	2	PL20x914	969	S355MLO	3	268.6	3.61	
CWUG012	1443	2	PL40x694	750	S355MLO	3	318.4	2.24	
CWUG012	1444	2	PL20x914	969	S355MLO	3	268.6	3.61	
CWUG013	1443	2	PL40x694	750	S355MLO	3	318.4	2.24	
CWUG013	1444	2	PL20x914	969	S355MLO	3	268.6	3.61	
CWUG014	1443	2	PL40x694	750	S355MLO	3	318.4	2.24	
CWUG014	1444	2	PL20x914	969	S355MLO	3	268.6	3.61	
						TOTALE	2348.0	23.42	

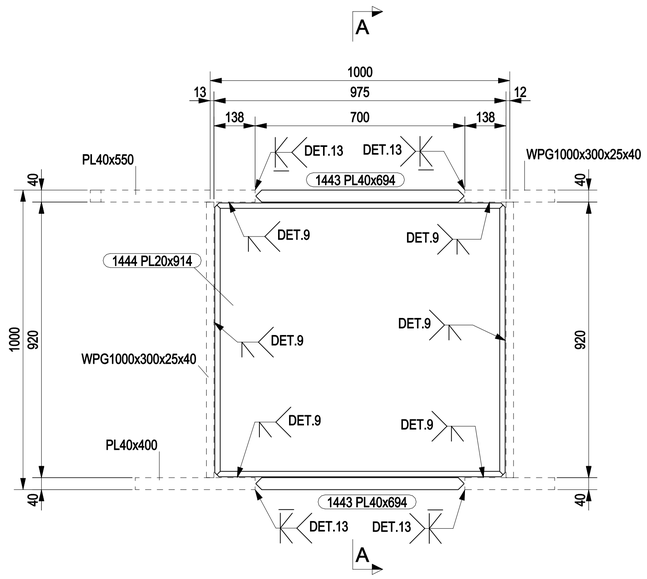


CWUG011 CWUG012

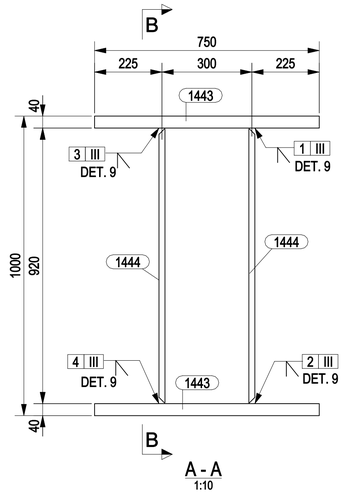


A - A
1:10

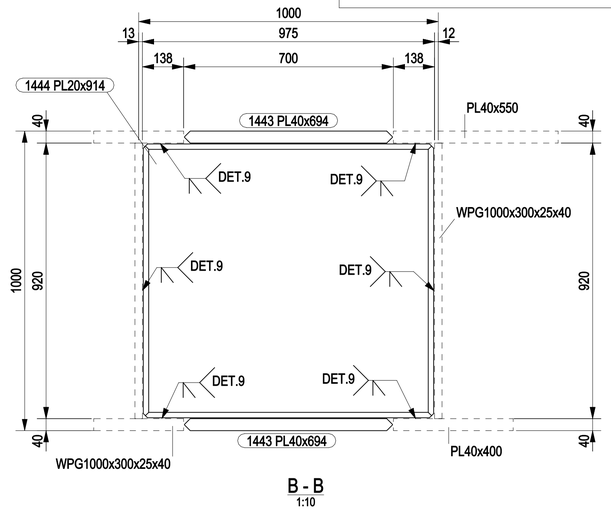


B - B
1:10

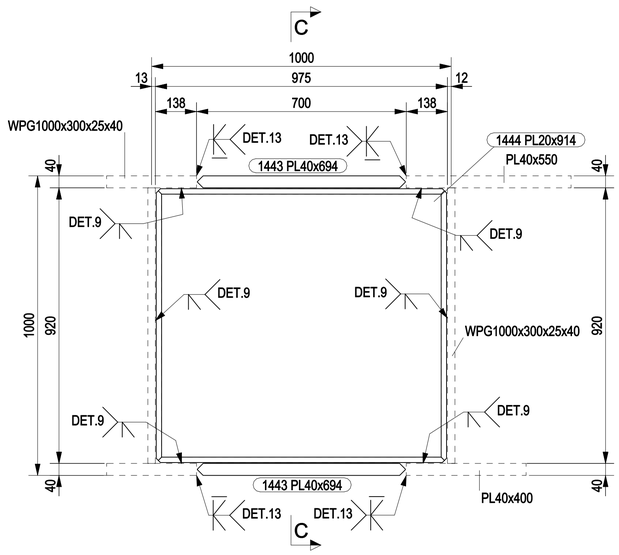


CWUG013 CWUG014

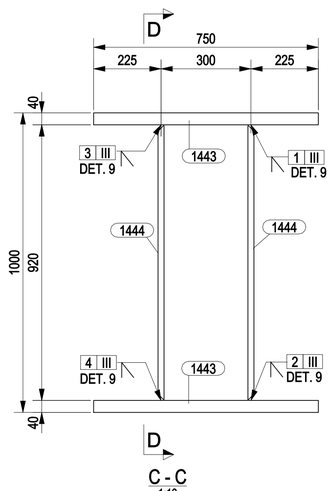


C - C
1:10

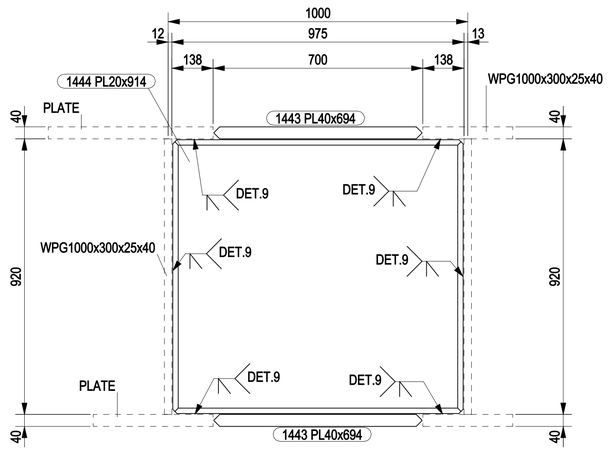

D - D
1:10

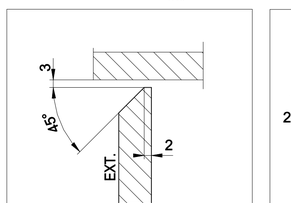

DETAIL 9

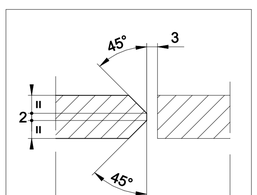


DETAIL 13

NOTES

1 – ALL DIMENSIONS AND ELEVATIONS ARE IN MILLIMETERS U.N.O.
2 – ALL ELEVATIONS ARE REFERED TO C.D.

KEY PLAN

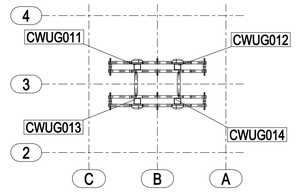

UPPER GRILLAGE

HOLDS

REFERENCE DRAWINGS

DWG No.	DESCRIPTION
123A90-DDL-TI-DD-99036	TP-UPPER GRILLAGE - PLAN VIEW
123A90-DDL-TI-DD-99037	TP-UPPER GRILLAGE - SECTIONS
123A90-DDL-TI-DD-99038	TP-UPPER GRILLAGE - SECTION AND DETAILS

REV.	DATE	DRN	CHKD	APPD	DESCRIPTION
0	09/05/2024	CM-TS	MR	DC	ISSUED FOR CONSTRUCTION

CROSSWIND

ROSETTI MARINO

TITLE :

BASE LOAD POWER HUB (BLPH)
UPPER GRILLAGE – PRIMARY
MARK CWUG011 TO CWUG014

CONTRACT NO./TITLE CW-I-WP4-2023-05/HOLLANDSE KUST NOORD WIND PARK			SCALE 1:10
DRAWN CM-TS	CHECKED M.ROSSI	APPROVED D.CASADIO	DATE 09/05/2024
A1	DRAWING NO. 123A90-FDL-ST-DD-90602	SHEET 001	REV. 0