
MARKS	DRAWING NUMBER	NOTES
CWUG001	123A90-FDL-ST-DD-90596	
CWUG002	123A90-FDL-ST-DD-90596	
CWUG003	123A90-FDL-ST-DD-90597	
CWUG004	123A90-FDL-ST-DD-90598	
CWUG005	123A90-FDL-ST-DD-90599	
CWUG006	123A90-FDL-ST-DD-90600	
CWUG007	123A90-FDL-ST-DD-90601	
CWUG008	123A90-FDL-ST-DD-90601	
CWUG009	123A90-FDL-ST-DD-90601	
CWUG010	123A90-FDL-ST-DD-90601	
CWUG011	123A90-FDL-ST-DD-90602	
CWUG012	123A90-FDL-ST-DD-90602	
CWUG013	123A90-FDL-ST-DD-90602	
CWUG014	123A90-FDL-ST-DD-90602	

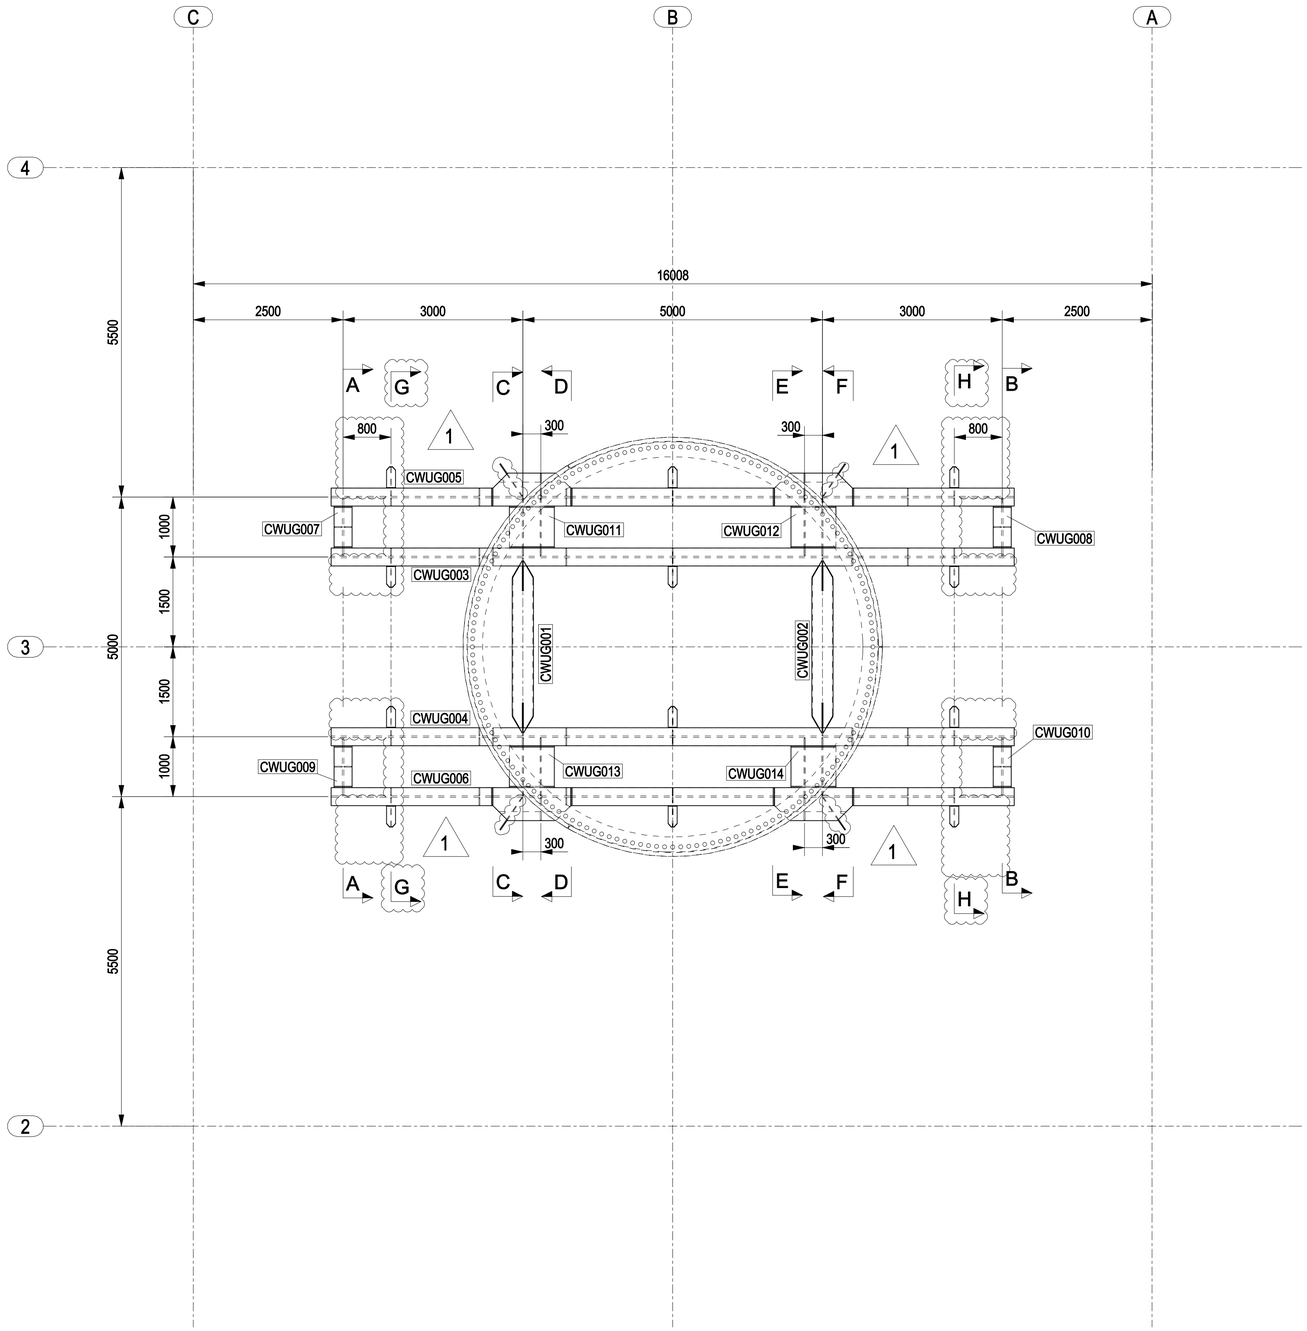


TP - UPPER GRILLAGE

NOTES

1 – ALL DIMENSIONS AND ELEVATIONS ARE IN MILLIMETERS U.N.O.
2 – ALL ELEVATIONS ARE REFERED TO C.D.
3 – FOR SECTIONS A–A & B–B, G–G SEE DWG 123A90–FDL–ST–DD–90604
4 – FOR SECTIONS C–C & D–D, H–H SEE DWG 123A90–FDL–ST–DD–90605
5 – FOR SECTIONS E–E & F–F SEE DWG 123A90–FDL–ST–DD–90606

1

KEY PLAN

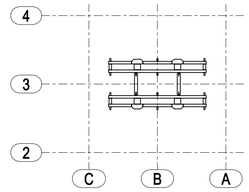

UPPER GRILLAGE

HOLDS

REFERENCE DRAWINGS

DWG No.	DESCRIPTION
123A90-DDL-TI-DD-99036	TP-UPPER GRILLAGE - PLAN VIEW
123A90-DDL-TI-DD-99037	TP-UPPER GRILLAGE - SECTIONS
123A90-DDL-TI-DD-99038	TP-UPPER GRILLAGE - SECTION AND DETAILS

REV.	DATE	DRN	CHKD	APPD	DESCRIPTION
1	25/02/2025	CM–TS	MR	DC	REVISED WHERE INDICATED
0	09/05/2024	CM–TS	MR	DC	ISSUED FOR CONSTRUCTION

CROSSWIND

ROSETTI MARINO

TITLE :
BASE LOAD POWER HUB (BLPH)
TP – UPPER GRILLAGE
ASSEMBLY

CONTRACT NO./TITLE CW–I–WP4–2023–05/HOLLANDSE KUST NOORD WIND PARK			SCALE 1:50
DRAWN CM–TS	CHECKED M.ROSSI	APPROVED D.CASADIO	DATE 25/02/2025
A1	DRAWING NO. 123A90–FDL–ST–DD–90603	SHEET 001	REV. 1