

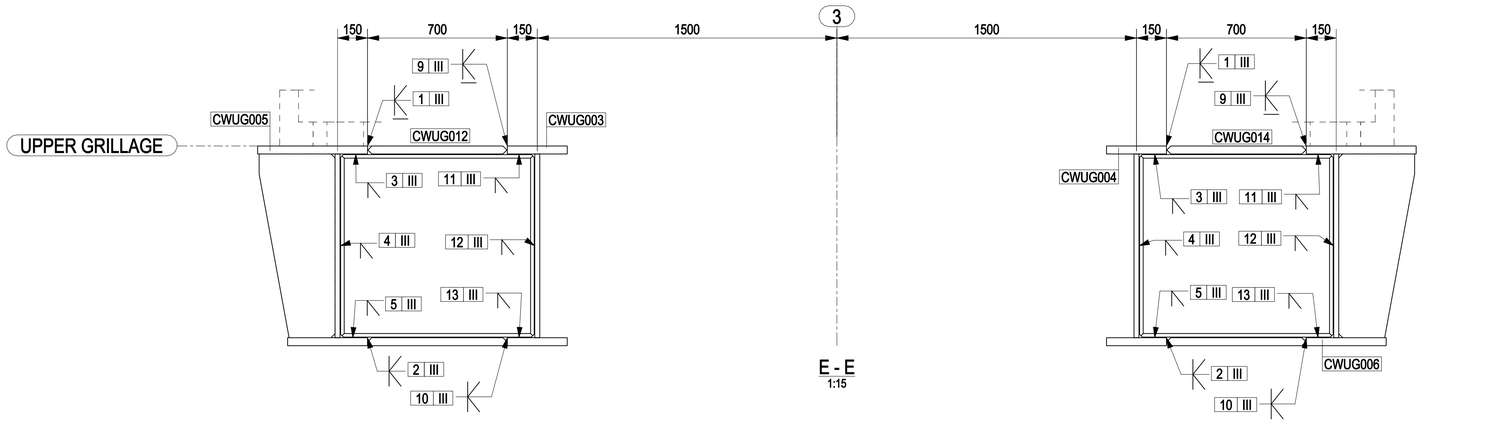


E - E
1:15

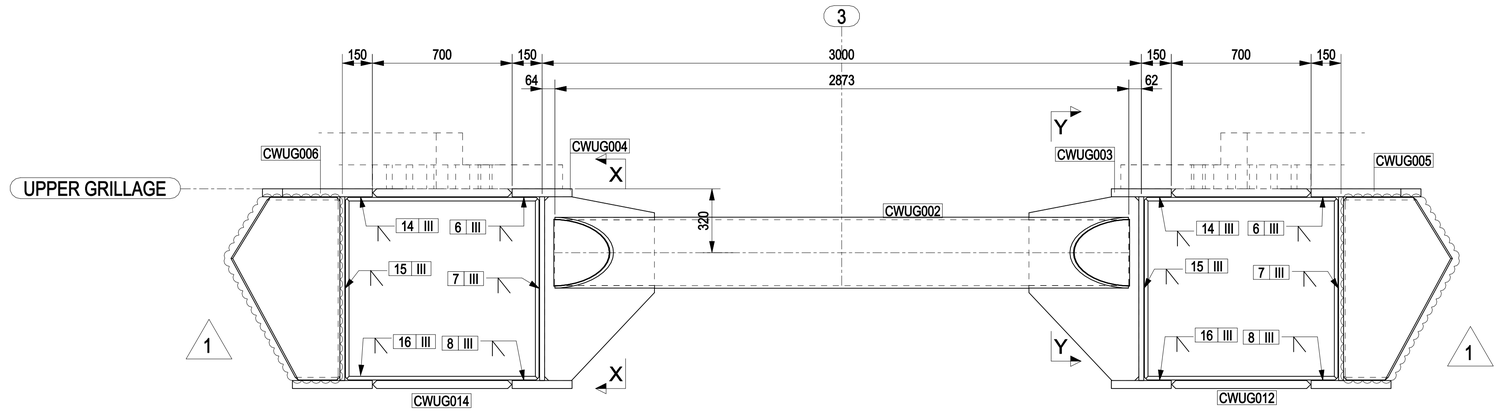

F - F
1:15

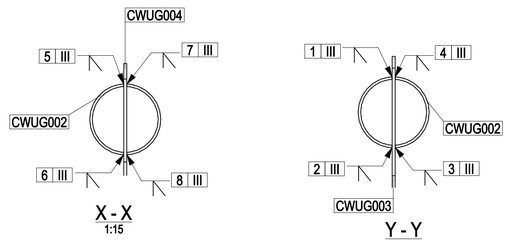


X - X
1:15

Y - Y
1:15

NOTES

1 – ALL DIMENSIONS AND ELEVATIONS ARE IN MILLIMETERS U.N.O.
2 – ALL ELEVATIONS ARE REFERED TO C.D.
3 – FOR PLAN VIEW E DRAWINGS LIST SEE DWG 123A90-FDL-ST-DD-90603

KEY PLAN

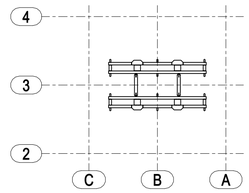

UPPER GRILLAGE

HOLDS

REFERENCE DRAWINGS

DWG No.	DESCRIPTION
123A90-DDL-TI-DD-99036	TP-UPPER GRILLAGE - PLAN VIEW
123A90-DDL-TI-DD-99037	TP-UPPER GRILLAGE - SECTIONS
123A90-DDL-TI-DD-99038	TP-UPPER GRILLAGE - SECTION AND DETAILS

REV.	DATE	DRN	CHKD	APPD	DESCRIPTION
1	25/02/2025	CM-TS	MR	DC	REVISED WHERE INDICATED
0	09/05/2024	CM-TS	MR	DC	ISSUED FOR CONSTRUCTION

CROSSWIND

ROSETTI MARINO

TITLE :
BASE LOAD POWER HUB (BLPH)
TP – UPPER GRILLAGE
ASSEMBLY

CONTRACT NO./TITLE CW-I-WP4-2023-05/HOLLANDSE KUST NOORD WIND PARK | SCALE 1:50

DRAWN CM-TS | CHECKED M.ROSSI | APPROVED D.CASADIO | DATE 25/02/2025

A1 | DRAWING NO. 123A90-FDL-ST-DD-90606 | SHEET 001 | REV. 1