
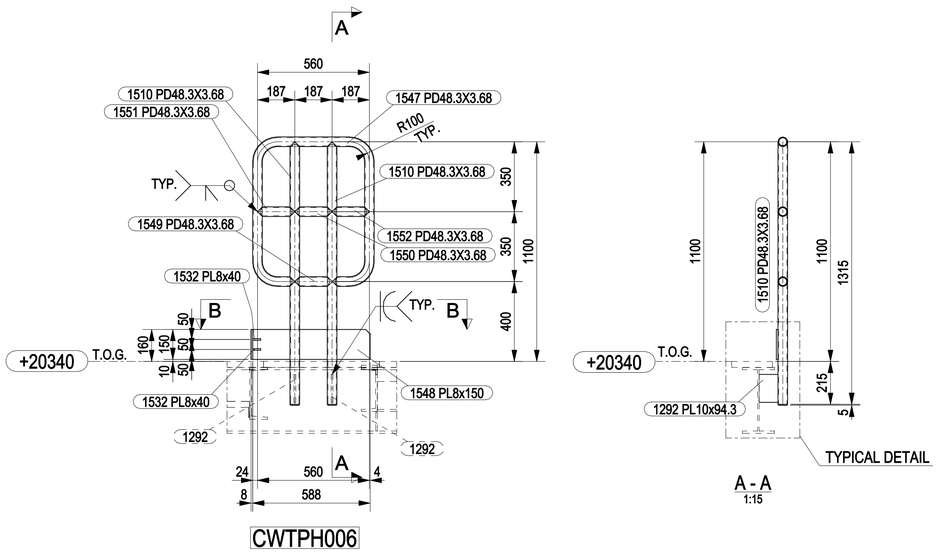



CWTPH006

A - A
1:15

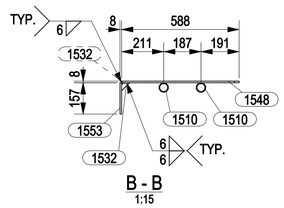


B - B
1:15


MARK	POS.	Q.TY	DENOMINATION	LENGTH (mm)	MATERIAL GRADE	STR. CAT.	WEIGHT (Kg)	P. SURF. (m^2)	NOTES
CWTPH006	1292	2	PL10x94.3	140	S275JR	5	2.1	0.06	
CWTPH006	1293	2	PL5x42	42	S275JR	5	0.1	0.01	
CWTPH006	1510	2	PD48.3X3.68	1315	API 5L GR B	5	10.3	0.39	
CWTPH006	1532	2	PL8x40	40	S275JR	5	0.1	0.01	
CWTPH006	1547	1	PD48.3X3.68	2162	API 5L GR B	5	8.4	0.32	
CWTPH006	1548	1	PL8x150	588	S275JR	5	5.5	0.19	
CWTPH006	1549	1	PD48.3X3.68	187	API 5L GR B	5	0.6	0.02	
CWTPH006	1550	1	PD48.3X3.68	187	API 5L GR B	5	0.6	0.02	
CWTPH006	1551	1	PD48.3X3.68	187	API 5L GR B	5	0.6	0.02	
CWTPH006	1552	1	PD48.3X3.68	187	API 5L GR B	5	0.6	0.02	
CWTPH006	1553	1	PL8x150	157	S275JR	5	1.5	0.05	
CWTPH009	1293	2	PL5x42	42	S275JR	5	0.1	0.01	
CWTPH009	1295	2	PL10x140	163	S275JR	5	3.6	0.10	
CWTPH009	1510	2	PD48.3X3.68	1315	API 5L GR B	5	10.3	0.39	
CWTPH009	1515	2	PD48.3X3.68	300	API 5L GR B	5	2.1	0.08	
CWTPH009	1554	1	PD48.3X3.68	3168	API 5L GR B	5	12.5	0.47	
CWTPH009	1555	1	PL8x150	1575	S275JR	5	14.8	0.50	
CWTPH009	1556	2	PD48.3X3.68	740	API 5L GR B	5	5.6	0.22	
						TOTALE	79.6	2.90	

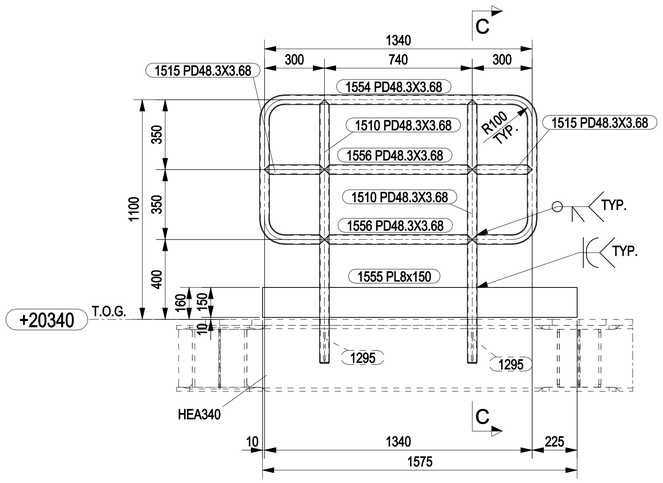

CWTPH009

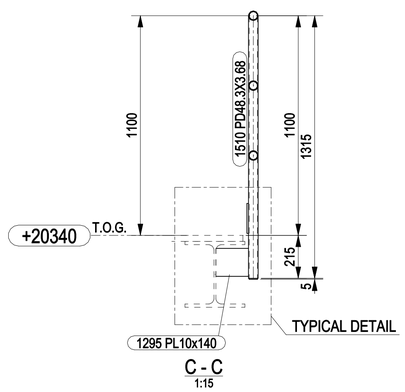

C - C
1:15

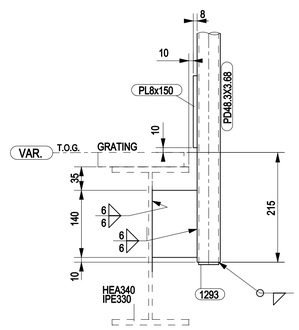


TYPICAL FIXED DETAIL
1:5

NOTES

1 – ALL DIMENSIONS AND ELEVATIONS ARE IN MILLIMETERS U.N.O.
2 – ALL ELEVATIONS ARE REFERED TO C.D.
3 – ALL HANDRAILS SHALL BE HOT DIP GALVANISED AND PAINTED

KEY PLAN

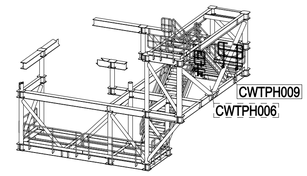

ISOMETRIC VIEW WALWKAY TP

HOLDS

REFERENCE DRAWINGS

DWG No.	DESCRIPTION
123A90-DDL-ST-DD-90037	STANDARD DRAWING - HANDRAILS
123A90-DDL-ST-DD-90090	TP WALKWAY & STAIRS - ACCESS PLATFORM

REV.	DATE	DRN	CHKD	APPD	DESCRIPTION
0	17/05/2024	CM-TS	MR	DC	ISSUED FOR CONSTRUCTION

CROSSWIND

ROSETTI MARINO

TITLE :

BASE LOAD POWER HUB (BLPH)
TP – HANDRAILS AT EL. +20340 TOG
MARK CWTPH006 – CWTPH009

CONTRACT NO./TITLE CW-I-WP4-2023-05/HOLLANDSE KUST NOORD WIND PARK			SCALE 1:15
DRAWN CM-TS	CHECKED M.ROSSI	APPROVED D.CASADIO	DATE 17/05/2024

A1	DRAWING NO. 123A90-FDL-ST-DD-90609	SHEET 001	REV. 0