


| MARK | POS. | Q.TY | DENOMINATION | LENGTH (mm) | MATERIAL GRADE | STR. CAT. | WEIGHT (Kg) | P. SURF. (m^2) | NOTES |
|---|---|---|---|---|---|---|---|---|---|
| CWTPH010 | 1293 | 2 | PL5x42 | 42 | S275JR | 5 | 0.1 | 0.01 | |
| CWTPH010 | 1295 | 2 | PL10x140 | 163 | S275JR | 5 | 3.6 | 0.10 | |
| CWTPH010 | 1510 | 2 | PD48.3X3.68 | 1315 | API 5L GR B | 5 | 10.3 | 0.39 | |
| CWTPH010 | 1515 | 2 | PD48.3X3.68 | 300 | API 5L GR B | 5 | 2.1 | 0.08 | |
| CWTPH010 | 1557 | 1 | PD48.3X3.68 | 3283 | API 5L GR B | 5 | 12.9 | 0.49 | |
| CWTPH010 | 1558 | 1 | PL8x150 | 1875 | S275JR | 5 | 17.7 | 0.59 | |
| CWTPH010 | 1559 | 2 | PD48.3X3.68 | 855 | API 5L GR B | 5 | 6.5 | 0.25 | |
| | | | | | | TOTALE | 53.3 | 1.92 | |

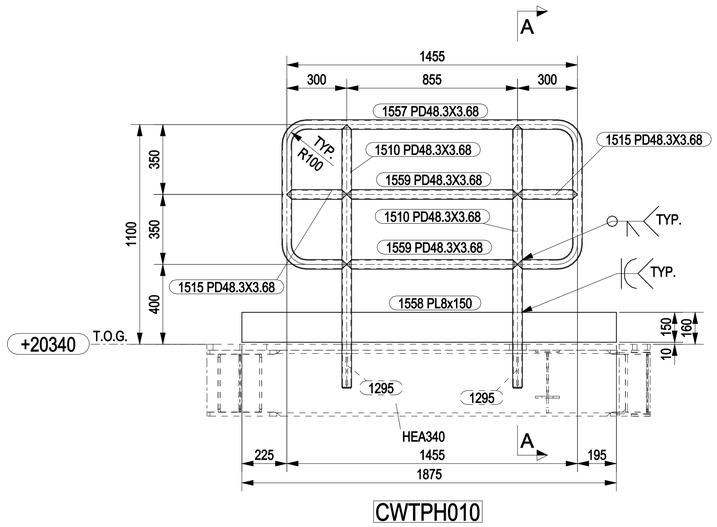


CWTPH010

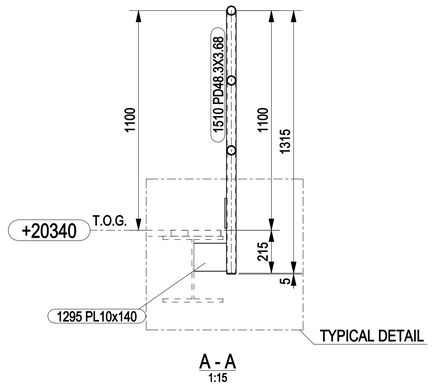


A - A
1:15

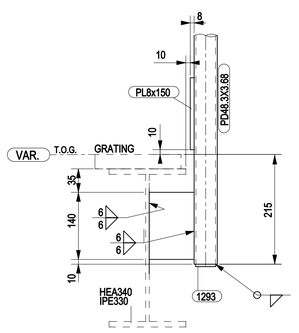



TYPICAL FIXED DETAIL
1:5

## NOTES

1 – ALL DIMENSIONS AND ELEVATIONS ARE IN MILLIMETERS U.N.O.
2 – ALL ELEVATIONS ARE REFERED TO C.D.
3 – ALL HANDRAILS SHALL BE HOT DIP GALVANISED AND PAINTED

## KEY PLAN

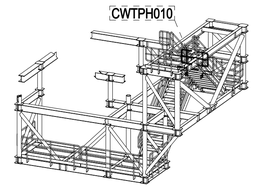


ISOMETRIC VIEW WALWKAY TP

## HOLDS

## REFERENCE DRAWINGS

| DWG No. | DESCRIPTION |
|---|---|
| 123A90-DDL-ST-DD-90037 | STANDARD DRAWING - HANDRAILS |
| 123A90-DDL-ST-DD-90090 | TP WALKWAY & STAIRS - ACCESS PLATFORM |

| REV. | DATE | DRN | CHKD | APPD | DESCRIPTION |
|---|---|---|---|---|---|
| 0 | 17/05/2024 | CM-TS | MR | DC | ISSUED FOR CONSTRUCTION |

CROSSWIND

ROSETTI MARINO

TITLE :
BASE LOAD POWER HUB (BLPH)
TP – HANDRAILS AT EL. +20340 TOG
MARK CWTPH010

| CONTRACT NO./TITLE CW-I-WP4-2023-05/HOLLANDSE KUST NOORD WIND PARK | | | SCALE 1:15 |
|---|---|---|---|
| DRAWN CM-TS | CHECKED M.ROSSI | APPROVED D.CASADIO | DATE 17/05/2024 |

| A1 | DRAWING NO. 123A90-FDL-ST-DD-90610 | SHEET 001 | REV. 0 |
|---|---|---|---|