
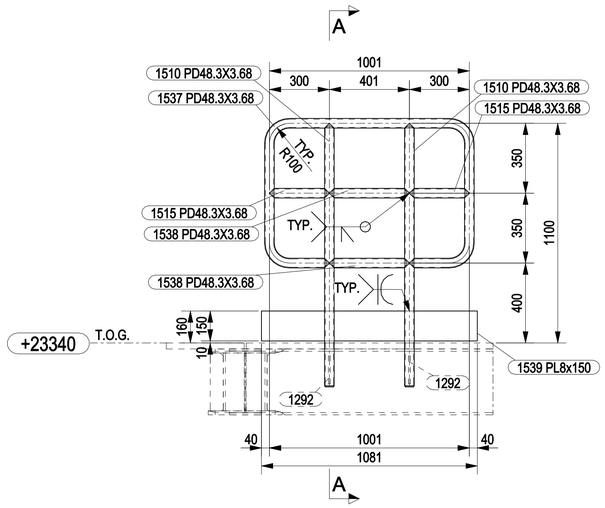



CWTPH005

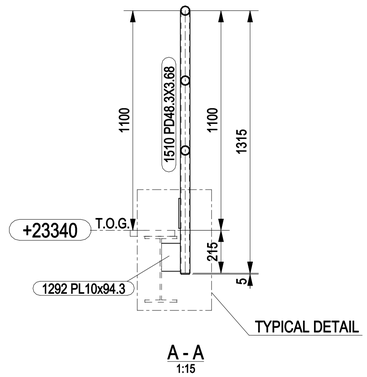



A - A
1:15

| MARK | POS. | Q.TY | DENOMINATION | LENGTH (mm) | MATERIAL GRADE | STR. CAT. | WEIGHT (Kg) | P. SURF. (m^2) | NOTES |
|---|---|---|---|---|---|---|---|---|---|
| CWTPH005 | 1292 | 2 | PL10x94.3 | 140 | S275JR | 5 | 2.1 | 0.06 | |
| CWTPH005 | 1293 | 2 | PL5x42 | 42 | S275JR | 5 | 0.1 | 0.01 | |
| CWTPH005 | 1510 | 2 | PD48.3X3.68 | 1315 | API 5L GR B | 5 | 10.3 | 0.39 | |
| CWTPH005 | 1515 | 2 | PD48.3X3.68 | 300 | API 5L GR B | 5 | 2.1 | 0.08 | |
| CWTPH005 | 1537 | 1 | PD48.3X3.68 | 2829 | API 5L GR B | 5 | 11.1 | 0.42 | |
| CWTPH005 | 1538 | 2 | PD48.3X3.68 | 401 | API 5L GR B | 5 | 2.9 | 0.11 | |
| CWTPH005 | 1539 | 1 | PL8x150 | 1081 | S275JR | 5 | 10.2 | 0.34 | |
| CWTPH007 | 1292 | 2 | PL10x94.3 | 140 | S275JR | 5 | 2.1 | 0.06 | |
| CWTPH007 | 1293 | 2 | PL5x42 | 42 | S275JR | 5 | 0.1 | 0.01 | |
| CWTPH007 | 1510 | 2 | PD48.3X3.68 | 1315 | API 5L GR B | 5 | 10.3 | 0.39 | |
| CWTPH007 | 1531 | 1 | PL8x150 | 262 | S275JR | 5 | 2.5 | 0.09 | |
| CWTPH007 | 1532 | 2 | PL8x40 | 40 | S275JR | 5 | 0.1 | 0.01 | |
| CWTPH007 | 1566 | 1 | PD48.3X3.68 | 2061 | API 5L GR B | 5 | 8.1 | 0.31 | |
| CWTPH007 | 1567 | 1 | PL8x150 | 567 | S275JR | 5 | 5.3 | 0.18 | |
| CWTPH007 | 1568 | 2 | PD48.3X3.68 | 244 | API 5L GR B | 5 | 1.7 | 0.07 | |
| CWTPH007 | 1569 | 1 | PD48.3X3.68 | 156 | API 5L GR B | 5 | 0.5 | 0.02 | |
| CWTPH007 | 1570 | 1 | PD48.3X3.68 | 138 | API 5L GR B | 5 | 0.4 | 0.02 | |
| | | | | | | TOTALE | 69.9 | 2.57 | |

## NOTES

1 – ALL DIMENSIONS AND ELEVATIONS ARE IN MILLIMETERS U.N.O.
2 – ALL ELEVATIONS ARE REFERED TO C.D.
3 – ALL HANDRAILS SHALL BE HOT DIP GALVANISED AND PAINTED

## KEY PLAN

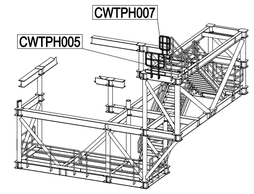



ISOMETRIC VIEW WALWKAY TP


## HOLDS

## REFERENCE DRAWINGS


| DWG No. | DESCRIPTION |
|---|---|
| 123A90-DDL-ST-DD-90037 | STANDARD DRAWING - HANDRAILS |
| 123A90-DDL-ST-DD-90090 | TP WALKWAY & STAIRS - ACCESS PLATFORM |

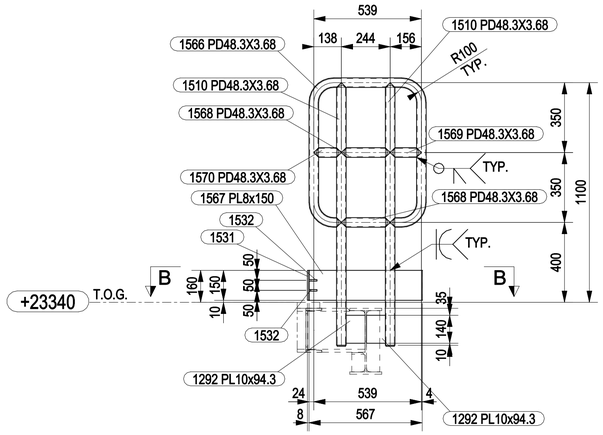


CWTPH007

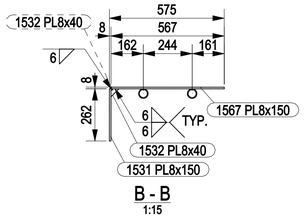


B - B
1:15

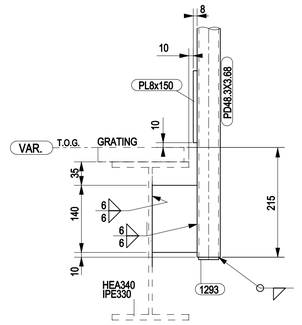


TYPICAL FIXED DETAIL
1:5

| REV. | DATE | DRN | CHKD | APPD | DESCRIPTION |
|---|---|---|---|---|---|
| 0 | 17/05/2024 | CM-TS | MR | DC | ISSUED FOR CONSTRUCTION |

CROSSWIND

ROSETTI MARINO

TITLE :
BASE LOAD POWER HUB (BLPH)
TP – HANDRAILS AT EL. +23340 TOG
MARK CWTPH005 – CWTPH007

| CONTRACT NO./TITLE CW-I-WP4-2023-05/HOLLANDSE KUST NOORD WIND PARK | | | SCALE 1:15 |
|---|---|---|---|
| DRAWN CM-TS | CHECKED M.ROSSI | APPROVED D.CASADIO | DATE 17/05/2024 |
| A1 | DRAWING NO. 123A90-FDL-ST-DD-90612 | SHEET 001 | REV. 0 |