


MARK	POS.	Q.TY	DENOMINATION	LENGTH (mm)	MATERIAL GRADE	STR. CAT.	WEIGHT (Kg)	P. SURF. (m^2)	NOTES
CWPAUB001	1609	1	PL15x132.2	540	S355J2	3	8.4	0.16	
CWPAUB001	1612	1	HEB600	3568	S355J2	3	723.3	8.29	
CWPAUB002	1609	1	PL15x132.2	540	S355J2	3	8.4	0.16	
CWPAUB002	1612	1	HEB600	3568	S355J2	3	723.3	8.29	
CWPAUB003	1609	1	PL15x132.2	540	S355J2	3	8.4	0.16	
CWPAUB003	1612	1	HEB600	3568	S355J2	3	723.3	8.29	
CWPAUB004	1609	1	PL15x132.2	540	S355J2	3	8.4	0.16	
CWPAUB004	1612	1	HEB600	3568	S355J2	3	723.3	8.29	
CWPAUB005	1609	1	PL15x132.2	540	S355J2	3	8.4	0.16	
CWPAUB005	1621	1	HEB600	3593	S355J2	3	728.6	8.35	
CWPAUB006	1609	1	PL15x132.2	540	S355J2	3	8.4	0.16	
CWPAUB006	1621	1	HEB600	3593	S355J2	3	728.6	8.35	
						TOTALE	4400.8	50.82	

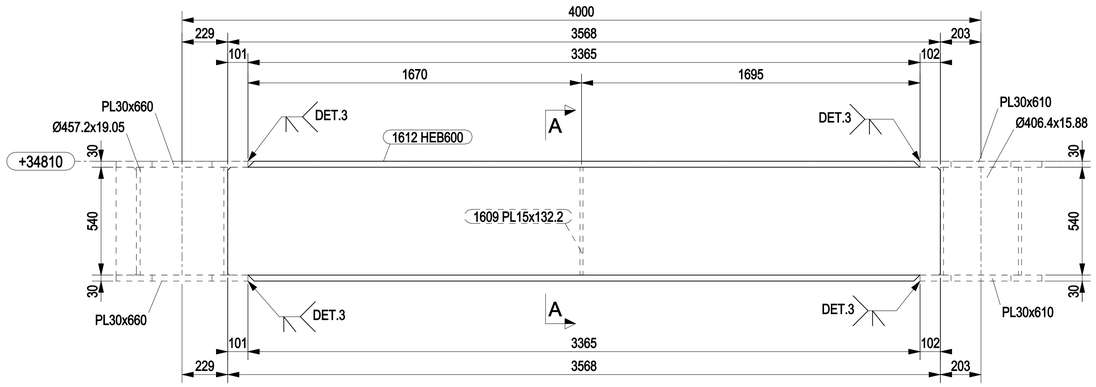


CWPAUB001 CWPAUB002

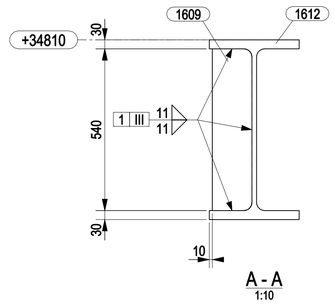


A - A
1:10

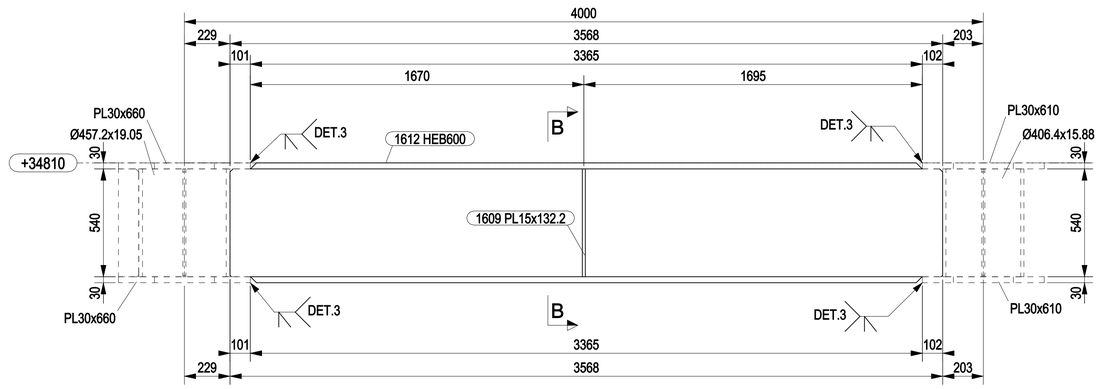


CWPAUB003 CWPAUB004

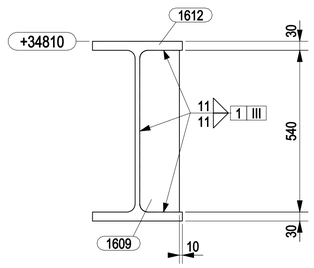


B - B
1:10

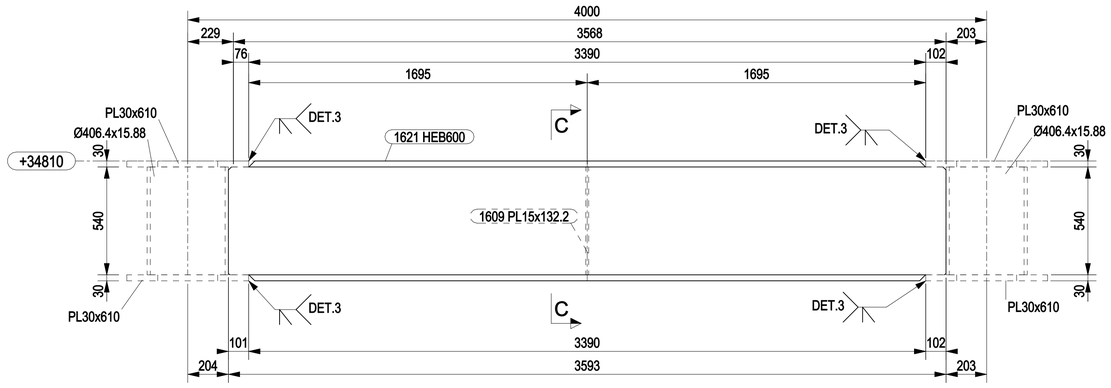

CWPAUB005 CWPAUB006

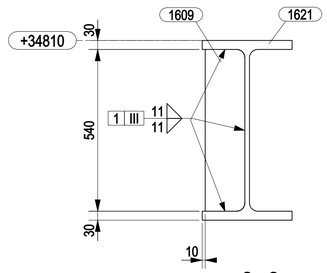

C - C
1:10

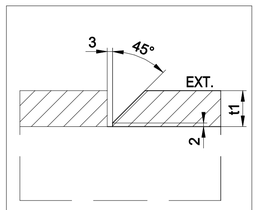


DETAIL 3

NOTES

1 – ALL DIMENSIONS AND ELEVATIONS ARE IN MILLIMETERS U.N.O.
2 – ALL ELEVATIONS ARE REFERED TO C.D.

KEY PLAN

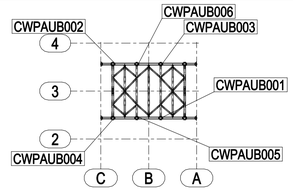

PLAN AT EL. +34810 TOS

HOLDS

REFERENCE DRAWINGS

DWG No.	DESCRIPTION
123A90-DDL-ST-DD-90071	TOPSIDE-STORAGE VESSEL

REV.	DATE	DRN	CHKD	APPD	DESCRIPTION
0	22/05/2024	CM-TS	MR	DC	ISSUED FOR CONSTRUCTION

CROSSWIND

ROSETTI MARINO

TITLE :
BASE LOAD POWER HUB (BLPH)
TOP SIDES – STORAGE VESSEL PRIMARY
MARK CWPAUB001 TO CWPAUB006

CONTRACT NO./TITLE CW-I-WP4-2023-05/HOLLANDSE KUST NOORD WIND PARK			SCALE 1:15
DRAWN CM-TS	CHECKED M.ROSSI	APPROVED D.CASADIO	DATE 22/05/2024
A1	DRAWING NO. 123A90-FDL-ST-DD-90628	SHEET 001	REV. 0