

MARK	POS.	Q.TY	DENOMINATION	LENGTH (mm)	MATERIAL GRADE	STR. CAT.	WEIGHT (Kg)	P. SURF. (m^2)	NOTES
CWPAUP022	1613	1	Ø219.1x12.7	2417	API5LX52	4	146.3	1.58	
CWPAUP023	1613	1	Ø219.1x12.7	2417	API5LX52	4	146.3	1.58	
CWPAUP024	1613	1	Ø219.1x12.7	2417	API5LX52	4	146.3	1.58	
CWPAUP025	1613	1	Ø219.1x12.7	2417	API5LX52	4	146.3	1.58	
CWPAUP026	1614	1	Ø219.1x12.7	2716	API5LX52	4	163.1	1.76	
CWPAUP027	1614	1	Ø219.1x12.7	2716	API5LX52	4	163.1	1.76	
CWPAUP028	1614	1	Ø219.1x12.7	2716	API5LX52	4	163.1	1.76	
CWPAUP029	1614	1	Ø219.1x12.7	2716	API5LX52	4	163.1	1.76	
						TOTALE	1237.5	13.34	

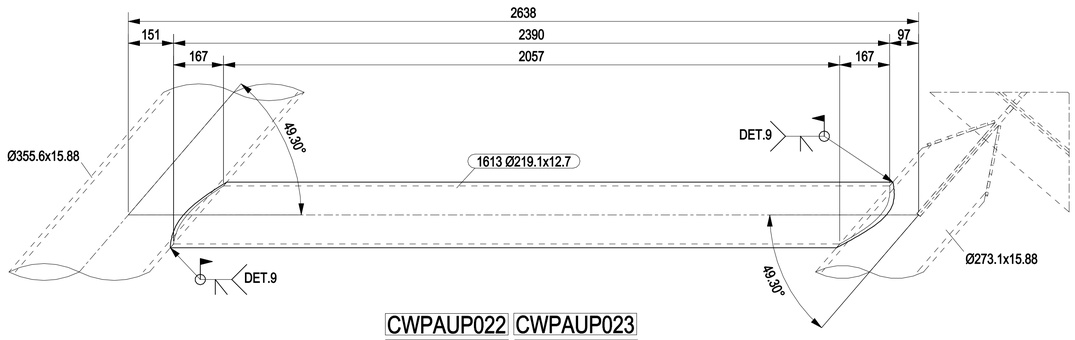

CWPAUP022 CWPAUP023
CWPAUP024 CWPAUP025

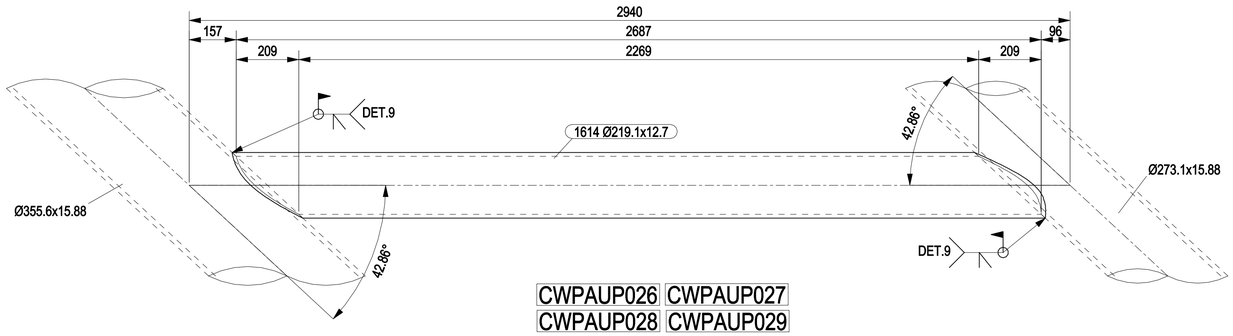


CWPAUP026 CWPAUP027
CWPAUP028 CWPAUP029

NOTES

1 – ALL DIMENSIONS AND ELEVATIONS ARE IN MILLIMETERS U.N.O.
2 – ALL ELEVATIONS ARE REFERED TO C.D.

KEY PLAN

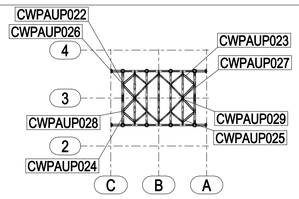


PLAN AT EL. +34810 TOS

HOLDS

REFERENCE DRAWINGS

DWG No.	DESCRIPTION
123A90-DDL-ST-DD-90071	TOPSIDE-STORAGE VESSEL

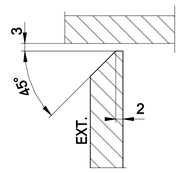

DETAIL 9

REV.	DATE	DRN	CHKD	APPD	DESCRIPTION
0	22/05/2024	CM-TS	MR	DC	ISSUED FOR CONSTRUCTION

CROSSWIND

ROSETTI MARINO

TITLE :
BASE LOAD POWER HUB (BLPH)
TOP SIDES – STORAGE VESSEL BRACING
MARK CWPAUP022 TO CWPAUP029

CONTRACT NO./TITLE CW-I-WP4-2023-05/HOLLANDSE KUST NOORD WIND PARK			SCALE 1:10
DRAWN CM-TS	CHECKED M.ROSSI	APPROVED D.CASADIO	DATE 22/05/2024
A1	DRAWING NO. 123A90-FDL-ST-DD-90632	SHEET 001	REV. 0