


MARK	POS.	Q.TY	DENOMINATION	LENGTH (mm)	MATERIAL GRADE	STR. CAT.	WEIGHT (Kg)	P. SURF. (m^2)	NOTES
CWPAUP032	1618	1	Ø219.1x12.7	2453	API5LX52	4	149.0	1.61	
CWPAUP033	1618	1	Ø219.1x12.7	2453	API5LX52	4	149.0	1.61	
CWPAUP034	1618	1	Ø219.1x12.7	2453	API5LX52	4	149.0	1.61	
CWPAUP035	1618	1	Ø219.1x12.7	2453	API5LX52	4	149.0	1.61	
CWPAUP036	1619	1	Ø219.1x12.7	2746	API5LX52	4	165.7	1.79	
CWPAUP037	1619	1	Ø219.1x12.7	2746	API5LX52	4	165.7	1.79	
CWPAUP038	1619	1	Ø219.1x12.7	2746	API5LX52	4	165.7	1.79	
CWPAUP039	1619	1	Ø219.1x12.7	2746	API5LX52	4	165.7	1.79	
CWPAUP040	1620	1	Ø219.1x12.7	2505	API5LX52	4	152.0	1.64	
CWPAUP041	1620	1	Ø219.1x12.7	2505	API5LX52	4	152.0	1.64	
CWPAUP042	1620	1	Ø219.1x12.7	2505	API5LX52	4	152.0	1.64	
CWPAUP043	1620	1	Ø219.1x12.7	2505	API5LX52	4	152.0	1.64	
						TOTALE	1867.1	20.14	

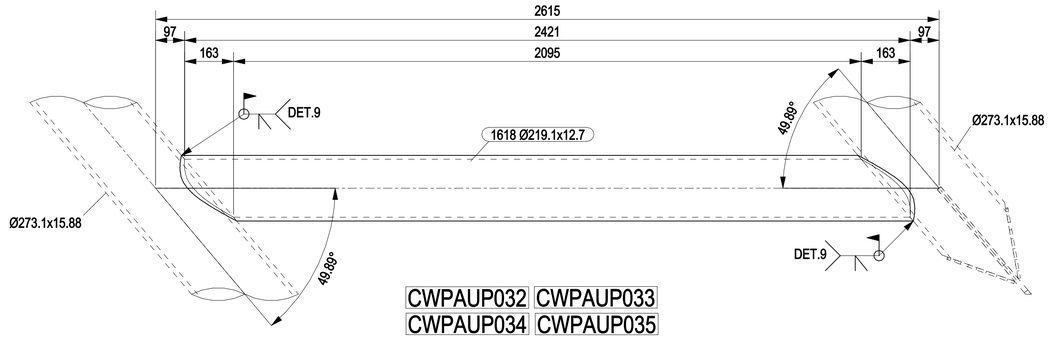

CWPAUP032 CWPAUP033
CWPAUP034 CWPAUP035

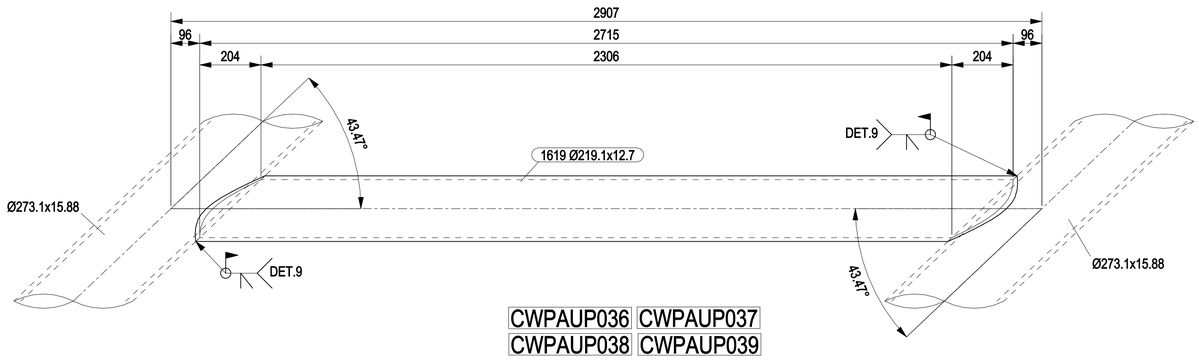

CWPAUP036 CWPAUP037
CWPAUP038 CWPAUP039

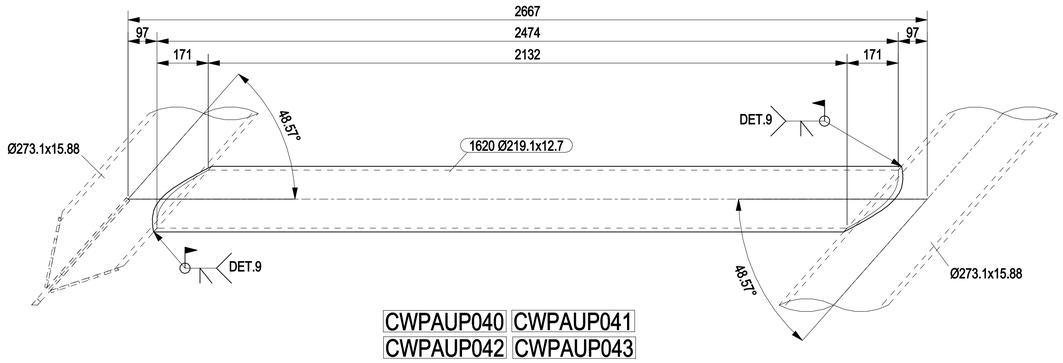


CWPAUP040 CWPAUP041
CWPAUP042 CWPAUP043

NOTES

1 – ALL DIMENSIONS AND ELEVATIONS ARE IN MILLIMETERS U.N.O.
2 – ALL ELEVATIONS ARE REFERED TO C.D.

KEY PLAN

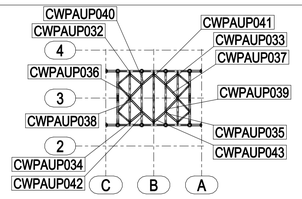


PLAN AT EL. +34810 TOS

HOLDS

REFERENCE DRAWINGS

DWG No.	DESCRIPTION
123A90-DDL-ST-DD-90071	TOPSIDE-STORAGE VESSEL

REV.	DATE	DRN	CHKD	APPD	DESCRIPTION
0	22/05/2024	CM-TS	MR	DC	ISSUED FOR CONSTRUCTION

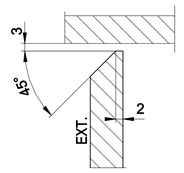

DETAIL 9

CROSSWIND

ROSETTI MARINO

TITLE :
BASE LOAD POWER HUB (BLPH)
TOP SIDES – STORAGE VESSEL BRACING
MARK CWPAUP032 TO CWPAUP043

CONTRACT NO./TITLE CW-I-WP4-2023-05/HOLLANDSE KUST NOORD WIND PARK			SCALE 1:10
DRAWN CM-TS	CHECKED M.ROSSI	APPROVED D.CASADIO	DATE 22/05/2024

A1	DRAWING NO. 123A90-FDL-ST-DD-90633	SHEET 001	REV. 0