

MARK	POS.	Q.TY	DENOMINATION	LENGTH (mm)	MATERIAL GRADE	STR. CAT.	WEIGHT (Kg)	P. SURF. (m^2)	NOTES
CWPAUP013	1607	1	Ø355.6x15.88	8714	API5LX52	4	1142.3	9.64	
CWPAUP014	1607	1	Ø355.6x15.88	8714	API5LX52	4	1142.3	9.64	
CWPAUP030	1617	1	Ø273.1x15.88	8700	API5LX52	4	866.6	7.42	
CWPAUP031	1617	1	Ø273.1x15.88	8700	API5LX52	4	866.6	7.42	
						TOTALE	4017.9	34.12	

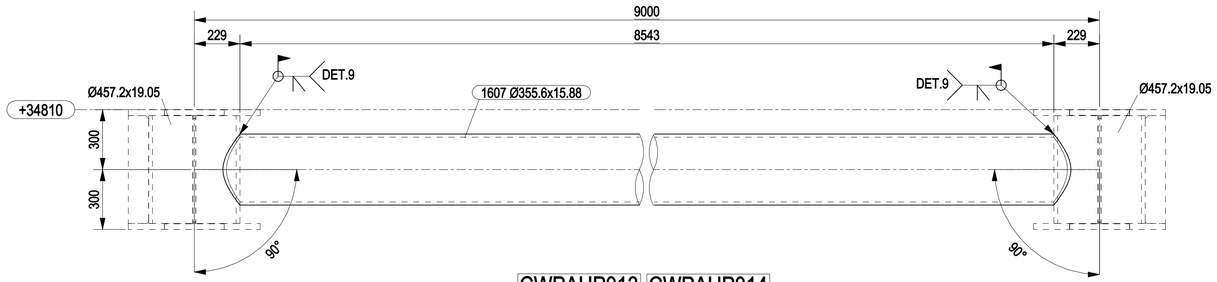

CWPAUP013 CWPAUP014

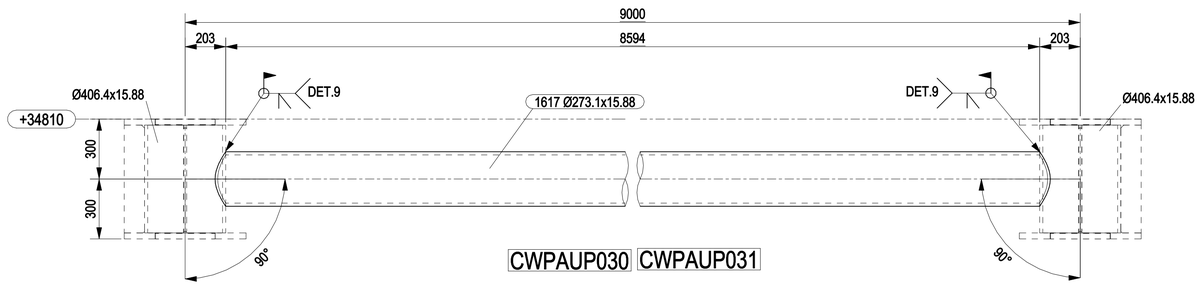


CWPAUP030 CWPAUP031

NOTES

1 – ALL DIMENSIONS AND ELEVATIONS ARE IN MILLIMETERS U.N.O.
2 – ALL ELEVATIONS ARE REFERED TO C.D.

KEY PLAN

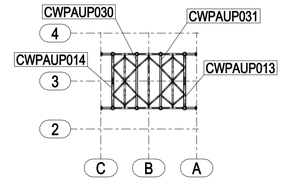


PLAN AT EL. +34810 TOS

HOLDS

REFERENCE DRAWINGS

DWG No.	DESCRIPTION
123A90-DDL-ST-DD-90071	TOPSIDE-STORAGE VESSEL

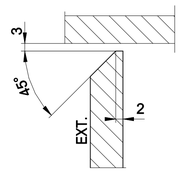

DETAIL 9

REV.	DATE	DRN	CHKD	APPD	DESCRIPTION
0	22/05/2024	CM-TS	MR	DC	ISSUED FOR CONSTRUCTION

CROSSWIND

ROSETTI MARINO

TITLE :
BASE LOAD POWER HUB (BLPH)
TOP SIDES – STORAGE VESSEL BRACING
MARK CWPAUP013 – CWPAUP014 – CWPAUP030 – CWPAUP031

CONTRACT NO./TITLE CW-I-WP4-2023-05/HOLLANDSE KUST NOORD WIND PARK			SCALE 1:15
DRAWN CM-TS	CHECKED M.ROSSI	APPROVED D.CASADIO	DATE 22/05/2024

A1	DRAWING NO. 123A90-FDL-ST-DD-90634	SHEET 001	REV. 0