


MARK	POS.	Q.TY	DENOMINATION	LENGTH (mm)	MATERIAL GRADE	STR. CAT.	WEIGHT (Kg)	P. SURF. (m^2)	NOTES
CWPAUP015	1610	1	Ø273.1x15.88	8830	API5LX52	4	857.0	7.37	
CWPAUP015	1615	2	PL15x477.3	540	S355J2	4	51.9	0.94	
CWPAUP015	1622	4	PL8x238.1	252	S355J2	4	11.6	0.40	
CWPAUP016	1610	1	Ø273.1x15.88	8830	API5LX52	4	857.0	7.37	
CWPAUP016	1615	2	PL15x477.3	540	S355J2	4	51.9	0.94	
CWPAUP016	1622	4	PL8x238.1	252	S355J2	4	11.6	0.40	
CWPAUP017	1610	1	Ø273.1x15.88	8830	API5LX52	4	857.0	7.37	
CWPAUP017	1615	2	PL15x477.3	540	S355J2	4	51.9	0.94	
CWPAUP017	1622	4	PL8x238.1	252	S355J2	4	11.6	0.40	
						TOTALE	2761.6	26.13	

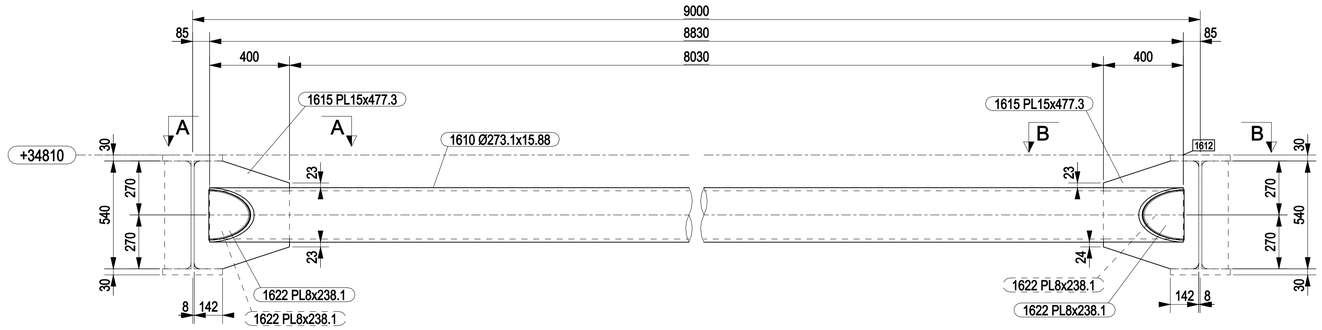


CWPAUP015 CWPAUP016 CWPAUP017

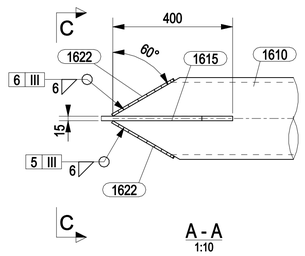


A - A
1:10

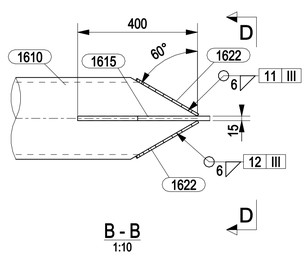


B - B
1:10

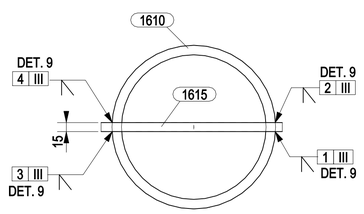

C - C
1:5

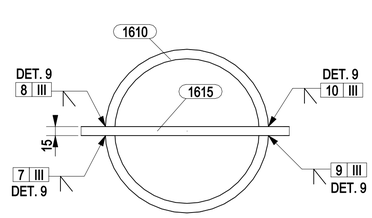

D - D
1:5

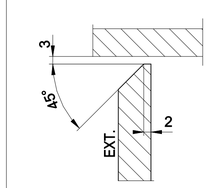


DETAIL 9

NOTES

1 – ALL DIMENSIONS AND ELEVATIONS ARE IN MILLIMETERS U.N.O.
2 – ALL ELEVATIONS ARE REFERED TO C.D.

KEY PLAN

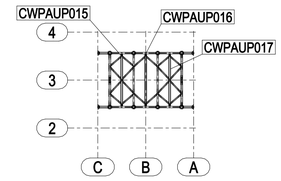

PLAN AT EL. +34810 TOS

HOLDS

REFERENCE DRAWINGS

DWG No.	DESCRIPTION
123A90-DDL-ST-DD-90071	TOPSIDE-STORAGE VESSEL

REV.	DATE	DRN	CHKD	APPD	DESCRIPTION
0	22/05/2024	CM-TS	MR	DC	ISSUED FOR CONSTRUCTION

CROSSWIND

ROSETTI MARINO

TITLE :
BASE LOAD POWER HUB (BLPH)
TOP SIDES – STORAGE VESSEL BRACING
MARK CWPAUP015 TO CWPAUP017

CONTRACT NO./TITLE CW-I-WP4-2023-05/HOLLANDSE KUST NOORD WIND PARK			SCALE 1:15
DRAWN CM-TS	CHECKED M.ROSSI	APPROVED D.CASADIO	DATE 22/05/2024
A1	DRAWING NO. 123A90-FDL-ST-DD-90635	SHEET 001	REV. 0