


MARK	POS.	Q.TY	DENOMINATION	LENGTH (mm)	MATERIAL GRADE	STR. CAT.	WEIGHT (Kg)	P. SURF. (m^2)	NOTES
CWPAUP009	1606	1	Ø323.9x12.7	4106	API5LX52	4	357.7	3.79	
CWPAUP009	1616	1	PL15x575	750	S355J2	4	40.4	0.72	
CWPAUP009	1623	2	PL8x288.9	303	S355J2	4	8.5	0.29	
CWPAUP010	1606	1	Ø323.9x12.7	4106	API5LX52	4	357.7	3.79	
CWPAUP010	1616	1	PL15x575	750	S355J2	4	40.4	0.72	
CWPAUP010	1623	2	PL8x288.9	303	S355J2	4	8.5	0.29	
CWPAUP011	1606	1	Ø323.9x12.7	4106	API5LX52	4	357.7	3.79	
CWPAUP011	1616	1	PL15x575	750	S355J2	4	40.4	0.72	
CWPAUP011	1623	2	PL8x288.9	303	S355J2	4	8.5	0.29	
CWPAUP012	1606	1	Ø323.9x12.7	4106	API5LX52	4	357.7	3.79	
CWPAUP012	1616	1	PL15x575	750	S355J2	4	40.4	0.72	
CWPAUP012	1623	2	PL8x288.9	303	S355J2	4	8.5	0.29	
CWPAUP018	1611	1	Ø273.1x12.7	5697	API5LX52	4	445.9	4.72	
CWPAUP019	1611	1	Ø273.1x12.7	5697	API5LX52	4	445.9	4.72	
CWPAUP020	1611	1	Ø273.1x12.7	5697	API5LX52	4	445.9	4.72	
CWPAUP021	1611	1	Ø273.1x12.7	5697	API5LX52	4	445.9	4.72	
						TOTALE	3409.9	38.07	

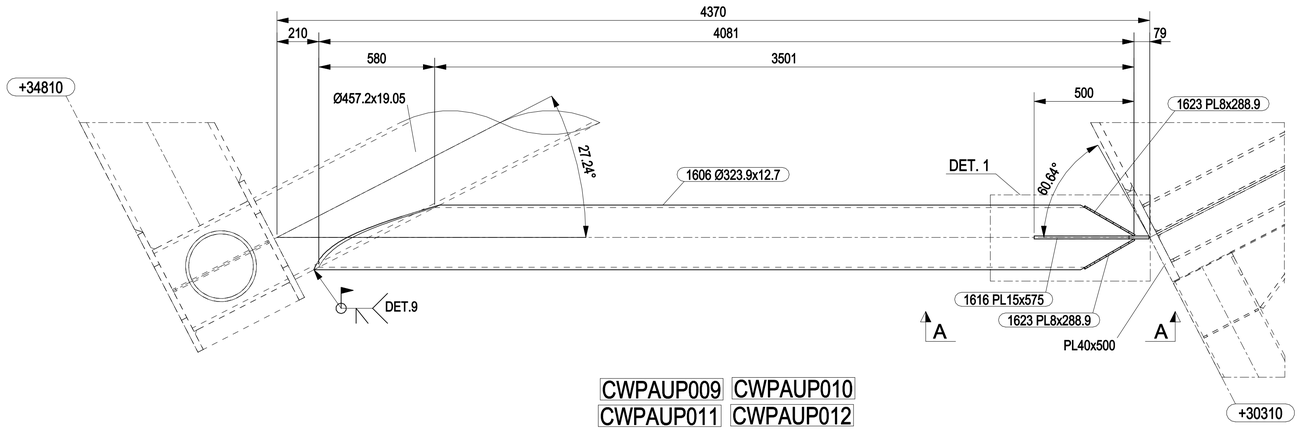


CWPAUP009 CWPAUP010
CWPAUP011 CWPAUP012

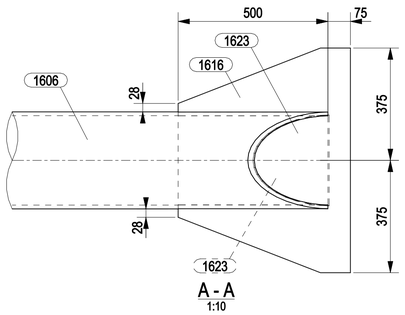


A - A
1:10

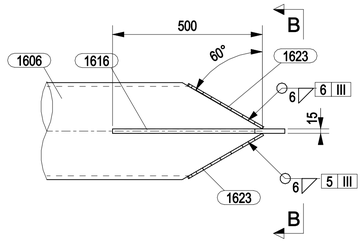


DETAIL 1
SCALE 1:10

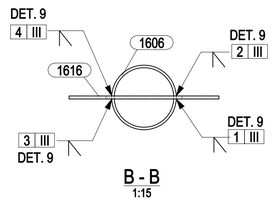

B - B
1:15

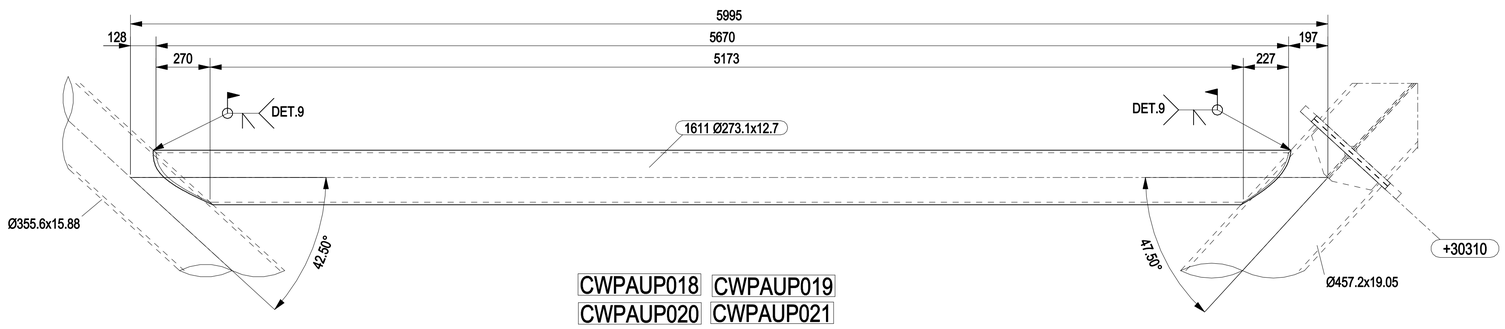

CWPAUP018 CWPAUP019
CWPAUP020 CWPAUP021

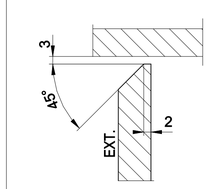


DETAIL 9

NOTES

1 – ALL DIMENSIONS AND ELEVATIONS ARE IN MILLIMETERS U.N.O.
2 – ALL ELEVATIONS ARE REFERED TO C.D.

KEY PLAN

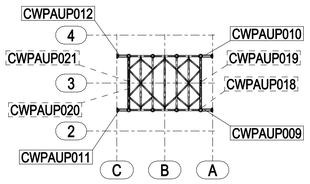

PLAN AT EL. +34810 TOS

HOLDS

REFERENCE DRAWINGS

DWG No.	DESCRIPTION
123A90-DDL-ST-DD-90071	TOPSIDE-STORAGE VESSEL

REV.	DATE	DRN	CHKD	APPD	DESCRIPTION
0	22/05/2024	CM–TS	MR	DC	ISSUED FOR CONSTRUCTION

CROSSWIND

ROSETTI MARINO

TITLE :
BASE LOAD POWER HUB (BLPH)
TOP SIDES – STORAGE VESSEL BRACING
MARK CWPAUP009 TO CWPAUP012 – CWPAUP018 TO CWPAUP021

CONTRACT NO./TITLE CW–I–WP4–2023–05/HOLLANDSE KUST NOORD WIND PARK			SCALE 1:15
DRAWN CM–TS	CHECKED M.ROSSI	APPROVED D.CASADIO	DATE 22/05/2024

A1	DRAWING NO. 123A90–FDL–ST–DD–90636	SHEET 001	REV. 0