


MARK	POS.	Q.TY	DENOMINATION	LENGTH (mm)	MATERIAL GRADE	STR. CAT.	WEIGHT (Kg)	P. SURF. (m^2)	NOTES
CWPAUP001	1600	1	Ø406.4x15.88	3900	API5LX52	3	594.8	5.00	
CWPAUP002	1600	1	Ø406.4x15.88	3900	API5LX52	3	594.8	5.00	
CWPAUP003	1600	1	Ø406.4x15.88	3900	API5LX52	3	594.8	5.00	
CWPAUP004	1600	1	Ø406.4x15.88	3900	API5LX52	3	594.8	5.00	
CWPAUP005	1601	1	Ø457.2x19.05	3900	API5LX52	3	800.8	5.63	
CWPAUP006	1601	1	Ø457.2x19.05	3900	API5LX52	3	800.8	5.63	
CWPAUP007	1601	1	Ø457.2x19.05	3900	API5LX52	3	800.8	5.63	
CWPAUP008	1601	1	Ø457.2x19.05	3900	API5LX52	3	800.8	5.63	
						TOTALE	5582.4	42.49	

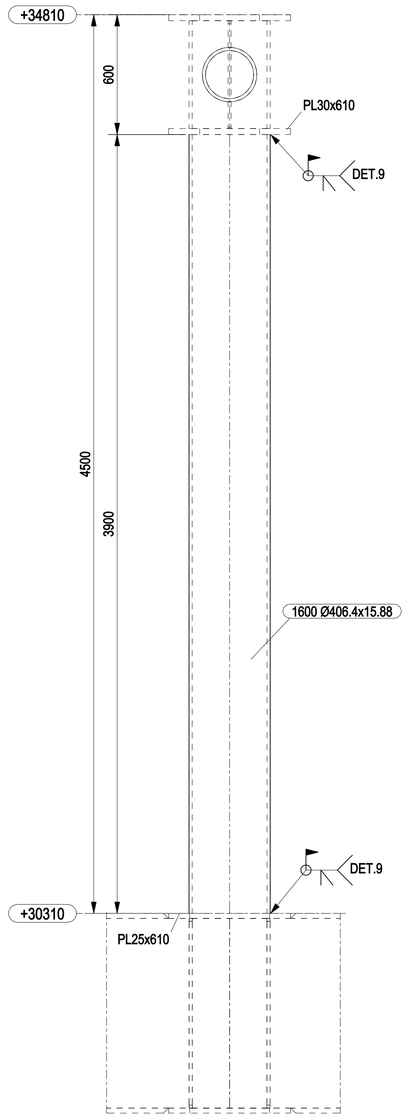

CWPAUP001 CWPAUP002
CWPAUP003 CWPAUP004

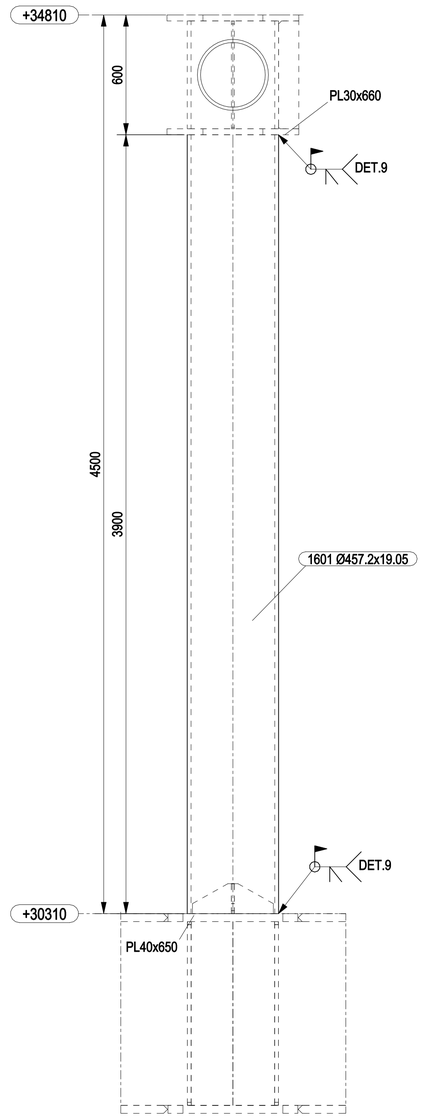

CWPAUP005 CWPAUP006
CWPAUP007 CWPAUP008

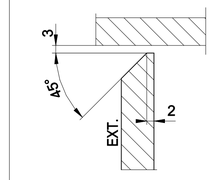


DETAIL 9

NOTES

1 – ALL DIMENSIONS AND ELEVATIONS ARE IN MILLIMETERS U.N.O.
2 – ALL ELEVATIONS ARE REFERED TO C.D.

KEY PLAN

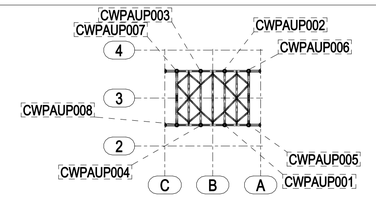

PLAN AT EL. +34810 TOS

HOLDS

REFERENCE DRAWINGS

DWG No.	DESCRIPTION
123A90-DDL-ST-DD-90071	TOPSIDE-STORAGE VESSEL

REV.	DATE	DRN	CHKD	APPD	DESCRIPTION
0	22/05/2024	CM-TS	MR	DC	ISSUED FOR CONSTRUCTION

CROSSWIND

ROSETTI MARINO

TITLE :
BASE LOAD POWER HUB (BLPH)
TOP SIDES – STORAGE VESSEL BRACING
MARK CWPAUP001 TO CWPAUP008

CONTRACT NO./TITLE CW-I-WP4-2023-05/HOLLANDSE KUST NOORD WIND PARK			SCALE 1:15
DRAWN CM-TS	CHECKED M.ROSSI	APPROVED D.CASADIO	DATE 22/05/2024

A1	DRAWING NO. 123A90-FDL-ST-DD-90637	SHEET 001	REV. 0