
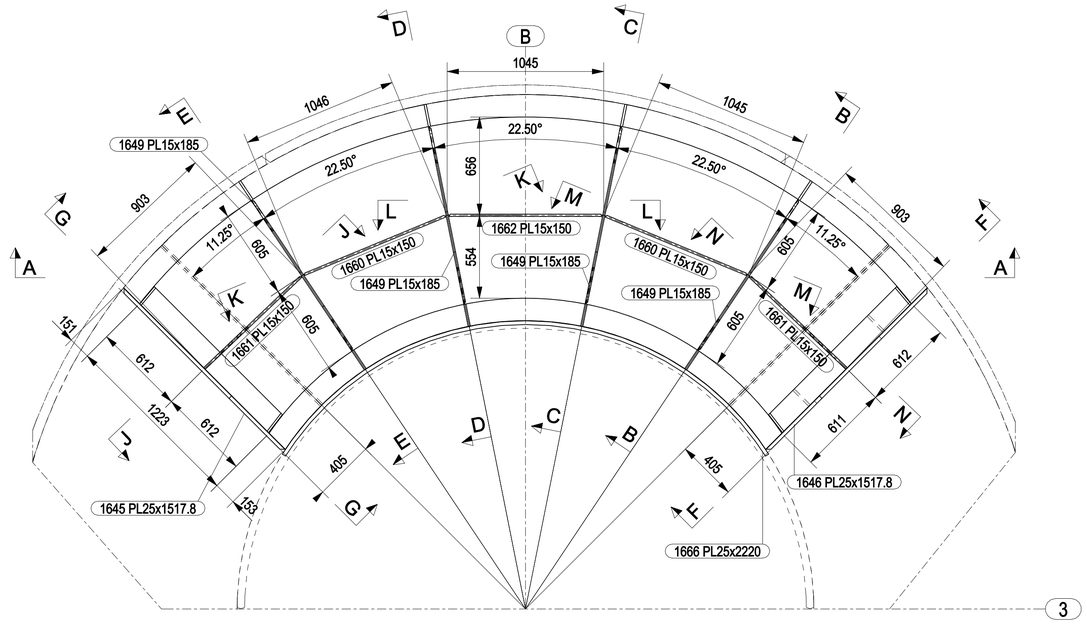


CWTPWT001

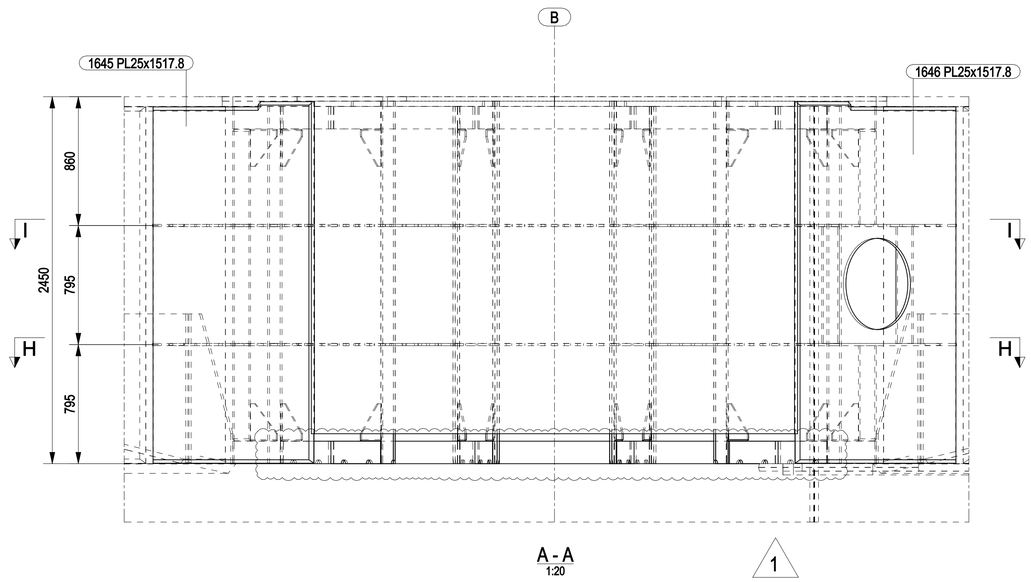

A - A
1:20


1

MARK	POS.	Q.TY	DENOMINATION	LENGTH (mm)	MATERIAL GRADE	STR. CAT.	WEIGHT (Kg)	P. SURF. (m^2)	NOTES
CWTPWT001	1645	1	PL25x1517.8	2414	S355J2	3	696.0	7.35	
CWTPWT001	1646	1	PL25x1517.8	2414	S355J2	3	638.7	6.81	
CWTPWT001	1647	4	PL15x150	2385	S355J2	3	168.5	3.17	
CWTPWT001	1648	4	PL15x150	2420	S355J2	3	171.0	3.21	
CWTPWT001	1649	4	PL15x185	1204	S355J2	3	90.0	1.70	
CWTPWT001	1650	4	PL15x150	1204	S355J2	3	84.3	1.60	
CWTPWT001	1651	20	PL10x247	247	S355J2	3	61.9	1.77	
CWTPWT001	1654	6	PL15x293.4	780	S355J2	3	81.6	1.55	
CWTPWT001	1655	4	PL15x187.4	777	S355J2	3	54.2	1.03	
CWTPWT001	1656	6	PL15x397.5	1300	S355J2	3	138.2	2.61	
CWTPWT001	1657	4	PL15x309.3	1031	S355J2	3	73.0	1.38	
CWTPWT001	1658	2	PL15x150	619	S355J2	3	21.4	0.41	
CWTPWT001	1659	2	PL15x150	597	S355J2	3	20.5	0.39	
CWTPWT001	1660	4	PL15x150	1021	S355J2	3	71.6	1.36	
CWTPWT001	1661	4	PL15x150	891	S355J2	3	62.7	1.19	
CWTPWT001	1662	2	PL15x150	1021	S355J2	3	35.8	0.68	
CWTPWT001	1663	1	PL15x150	2079	S355J2	3	36.5	0.69	
CWTPWT001	1664	2	PL15x150	1228	S355J2	3	42.4	0.80	
CWTPWT001	1665	2	PL15x150	635	S355J2	3	22.2	0.43	
CWTPWT001	1666	1	PL25x2220	3837	S355J2	3	1670.7	17.34	
CWTPWT001	1667	2	PL15x150	780	S355J2	3	27.6	0.52	
						TOTALE	4268.8	55.98	

NOTES

1 – ALL DIMENSIONS AND ELEVATIONS ARE IN MILLIMETERS U.N.O.
2 – ALL ELEVATIONS ARE REFERED TO C.D.
3 – FOR SECTIONS B–B TO G–G SEE DWG 123A90–FDL–ST–DD–90653
4 – FOR SECTIONS H–H & N–N SEE DWG 123A90–FDL–ST–DD–90654

KEY PLAN

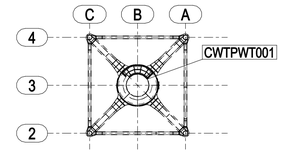

TP LAYOUT

HOLDS

1

REFERENCE DRAWINGS

DWG No.	DESCRIPTION
123A90-DDL-ST-DD-90123-001	TP - WASTE WATER TANK ASSEMBLY AND DETAILS
123A90-DDL-ST-DD-90123-002	TP - WASTE WATER TANK ASSEMBLY AND DETAILS

REV.	DATE	DRN	CHKD	APPD	DESCRIPTION
1	28/08/2024	CM–TS	MR	DC	REVISED WHERE INDICATED/ HOLD REMOVED
0	14/06/2024	CM–TS	MR	DC	ISSUED FOR CONSTRUCTION

CROSSWIND

ROSETTI MARINO

TITLE :
BASE LOAD POWER HUB (BLPH)
TP – WASTE WATER TANK
MARK CWTPWT001

CONTRACT NO./TITLE CW–I–WP4–2023–05/HOLLANDSE KUST NOORD WIND PARK			SCALE 1:10
DRAWN CM–TS	CHECKED M.ROSSI	APPROVED D.CASADIO	DATE 28/08/2024
A1	DRAWING NO. 123A90–FDL–ST–DD–90652	SHEET 001	REV. 1