
MARKS	DRAWING NUMBER	NOTES
CWPAUE001	123A90-FDL-ST-DD-90657	
CWPAUE002	123A90-FDL-ST-DD-90657	
CWPAUE003	123A90-FDL-ST-DD-90657	
CWPAUE004	123A90-FDL-ST-DD-90657	
CWPAUE005	123A90-FDL-ST-DD-90657	
CWPAUE006	123A90-FDL-ST-DD-90657	
CWPAUE007	123A90-FDL-ST-DD-90657	
CWPAUE008	123A90-FDL-ST-DD-90657	
CWPAUE009	123A90-FDL-ST-DD-90657	
CWPAUE010	123A90-FDL-ST-DD-90657	
CWPAUE011	123A90-FDL-ST-DD-90657	
CWPAUE012	123A90-FDL-ST-DD-90657	
CWPAUE013	123A90-FDL-ST-DD-90657	
CWPAUE014	123A90-FDL-ST-DD-90657	
CWPAUE015	123A90-FDL-ST-DD-90657	
CWPAUE016	123A90-FDL-ST-DD-90657	
CWPAUE017	123A90-FDL-ST-DD-90657	
CWPAUE018	123A90-FDL-ST-DD-90657	
CWPAUE019	123A90-FDL-ST-DD-90657	
CWPAUE020	123A90-FDL-ST-DD-90657	
CWPAUE021	123A90-FDL-ST-DD-90657	
CWPAUE022	123A90-FDL-ST-DD-90657	
CWPAUE023	123A90-FDL-ST-DD-90657	
CWPAUE024	123A90-FDL-ST-DD-90657	
CWPAUE025	123A90-FDL-ST-DD-90657	
CWPAUE026	123A90-FDL-ST-DD-90657	
CWPAUE027	123A90-FDL-ST-DD-90657	
CWPAUE028	123A90-FDL-ST-DD-90657	
CWPAUE029	123A90-FDL-ST-DD-90657	
CWPAUE030	123A90-FDL-ST-DD-90657	
CWPAUE031	123A90-FDL-ST-DD-90657	
CWPAUE032	123A90-FDL-ST-DD-90657	
CWPAUE033	123A90-FDL-ST-DD-90657	
CWPAUE034	123A90-FDL-ST-DD-90657	
CWPAUE035	123A90-FDL-ST-DD-90657	
CWPAUE036	123A90-FDL-ST-DD-90657	
CWPAUE037	123A90-FDL-ST-DD-90657	
CWPAUE038	123A90-FDL-ST-DD-90657	
CWPAUE039	123A90-FDL-ST-DD-90657	
CWPAUE040	123A90-FDL-ST-DD-90657	
CWPAUE041	123A90-FDL-ST-DD-90657	
CWPAUE042	123A90-FDL-ST-DD-90657	
CWPAUE043	123A90-FDL-ST-DD-90657	
CWPAUE044	123A90-FDL-ST-DD-90657	
CWPAUE045	123A90-FDL-ST-DD-90657	
CWPAUE046	123A90-FDL-ST-DD-90657	
CWPAUE047	123A90-FDL-ST-DD-90657	
CWPAUE048	123A90-FDL-ST-DD-90657	
CWPAUE049	123A90-FDL-ST-DD-90657	
CWPAUE050	123A90-FDL-ST-DD-90657	
CWPAUE051	123A90-FDL-ST-DD-90657	
CWPAUE052	123A90-FDL-ST-DD-90657	
CWPAUE053	123A90-FDL-ST-DD-90657	
CWPAUE054	123A90-FDL-ST-DD-90657	
CWPAUE055	123A90-FDL-ST-DD-90657	
CWPAUE056	123A90-FDL-ST-DD-90657	
CWPAUE057	123A90-FDL-ST-DD-90657	
CWPAUE058	123A90-FDL-ST-DD-90657	
CWPAUE059	123A90-FDL-ST-DD-90657	
CWPAUE060	123A90-FDL-ST-DD-90657	
CWPAUE061	123A90-FDL-ST-DD-90657	
CWPAUE062	123A90-FDL-ST-DD-90657	
CWPAUE063	123A90-FDL-ST-DD-90657	
CWPAUE064	123A90-FDL-ST-DD-90657	
CWPAUE065	123A90-FDL-ST-DD-90657	
CWPAUE066	123A90-FDL-ST-DD-90657	
CWPAUE067	123A90-FDL-ST-DD-90657	
CWPAUE068	123A90-FDL-ST-DD-90657	
CWPAUE069	123A90-FDL-ST-DD-90657	
CWPAUE070	123A90-FDL-ST-DD-90657	
CWPAUE071	123A90-FDL-ST-DD-90657	
CWPAUE072	123A90-FDL-ST-DD-90657	
CWPAUE073	123A90-FDL-ST-DD-90658	
CWPAUE074	123A90-FDL-ST-DD-90659	
CWPAUE075	123A90-FDL-ST-DD-90658	
CWPAUE076	123A90-FDL-ST-DD-90659	
CWPAUE077	123A90-FDL-ST-DD-90658	
CWPAUE078	123A90-FDL-ST-DD-90659	
CWPAUE079	123A90-FDL-ST-DD-90658	
CWPAUE080	123A90-FDL-ST-DD-90659	
CWPAUE081	123A90-FDL-ST-DD-90660	
CWPAUE082	123A90-FDL-ST-DD-90660	

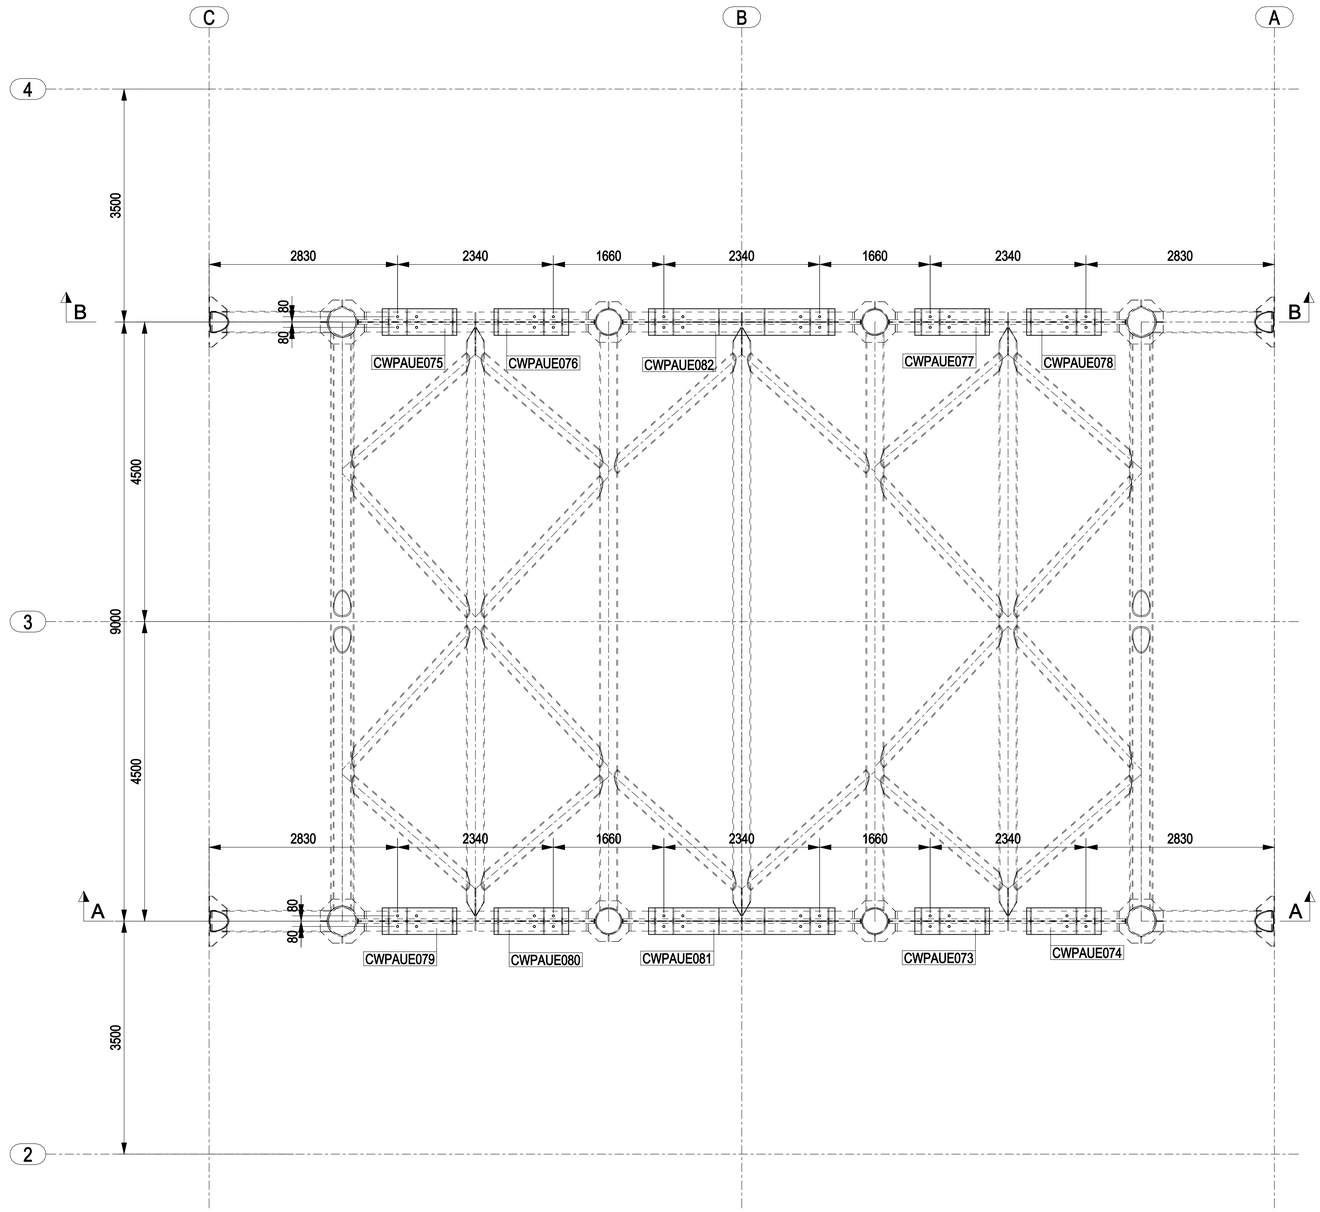

PLAN AT EL +34810 TOS

NOTES

1 – ALL DIMENSIONS AND ELEVATIONS ARE IN MILLIMETERS U.N.O.
2 – ALL ELEVATIONS ARE REFERED TO C.D.
3 – FOR SECTIONS A-A & B-B SEE DWG 123A90-FDL-ST-DD-90662 & 90663

KEY PLAN

PLAN AT EL. +34810 TOS

HOLDS

REFERENCE DRAWINGS

DWG No.	DESCRIPTION

REV.	DATE	DRN	CHKD	APPD	DESCRIPTION
0	14/06/2024	CM-TS	MR	DC	ISSUED FOR CONSTRUCTION

CROSSWIND

ROSETTI MARINO

TITLE :
BASE LOAD POWER HUB (BLPH)
TOP SIDES – EQUIPMENT PLAN AT EL. +34810 TOS
ASSEMBLY

CONTRACT NO./TITLE CW-I-WP4-2023-05/HOLLANDSE KUST NOORD WIND PARK			SCALE 1:45
DRAWN CM-TS	CHECKED M.ROSSI	APPROVED D.CASADIO	DATE 14/06/2024
A1	DRAWING NO. 123A90-FDL-ST-DD-90661	SHEET 001	REV. 0