

MARKS	DRAWING NUMBER	NOTES
CWTPLP001	123A90-FDL-ST-DD-90664	
CWTPLP002	123A90-FDL-ST-DD-90664	
CWTPLP003	123A90-FDL-ST-DD-90664	
CWTPLP004	123A90-FDL-ST-DD-90664	
CWTPLP005	123A90-FDL-ST-DD-90664	
CWTPLP006	123A90-FDL-ST-DD-90664	
CWTPLP007	123A90-FDL-ST-DD-90664	
CWTPLP008	123A90-FDL-ST-DD-90664	
CWTPLP009	123A90-FDL-ST-DD-90664	
CWTPLP010	123A90-FDL-ST-DD-90664	
CWTPLP011	123A90-FDL-ST-DD-90664	
CWTPLP012	123A90-FDL-ST-DD-90664	

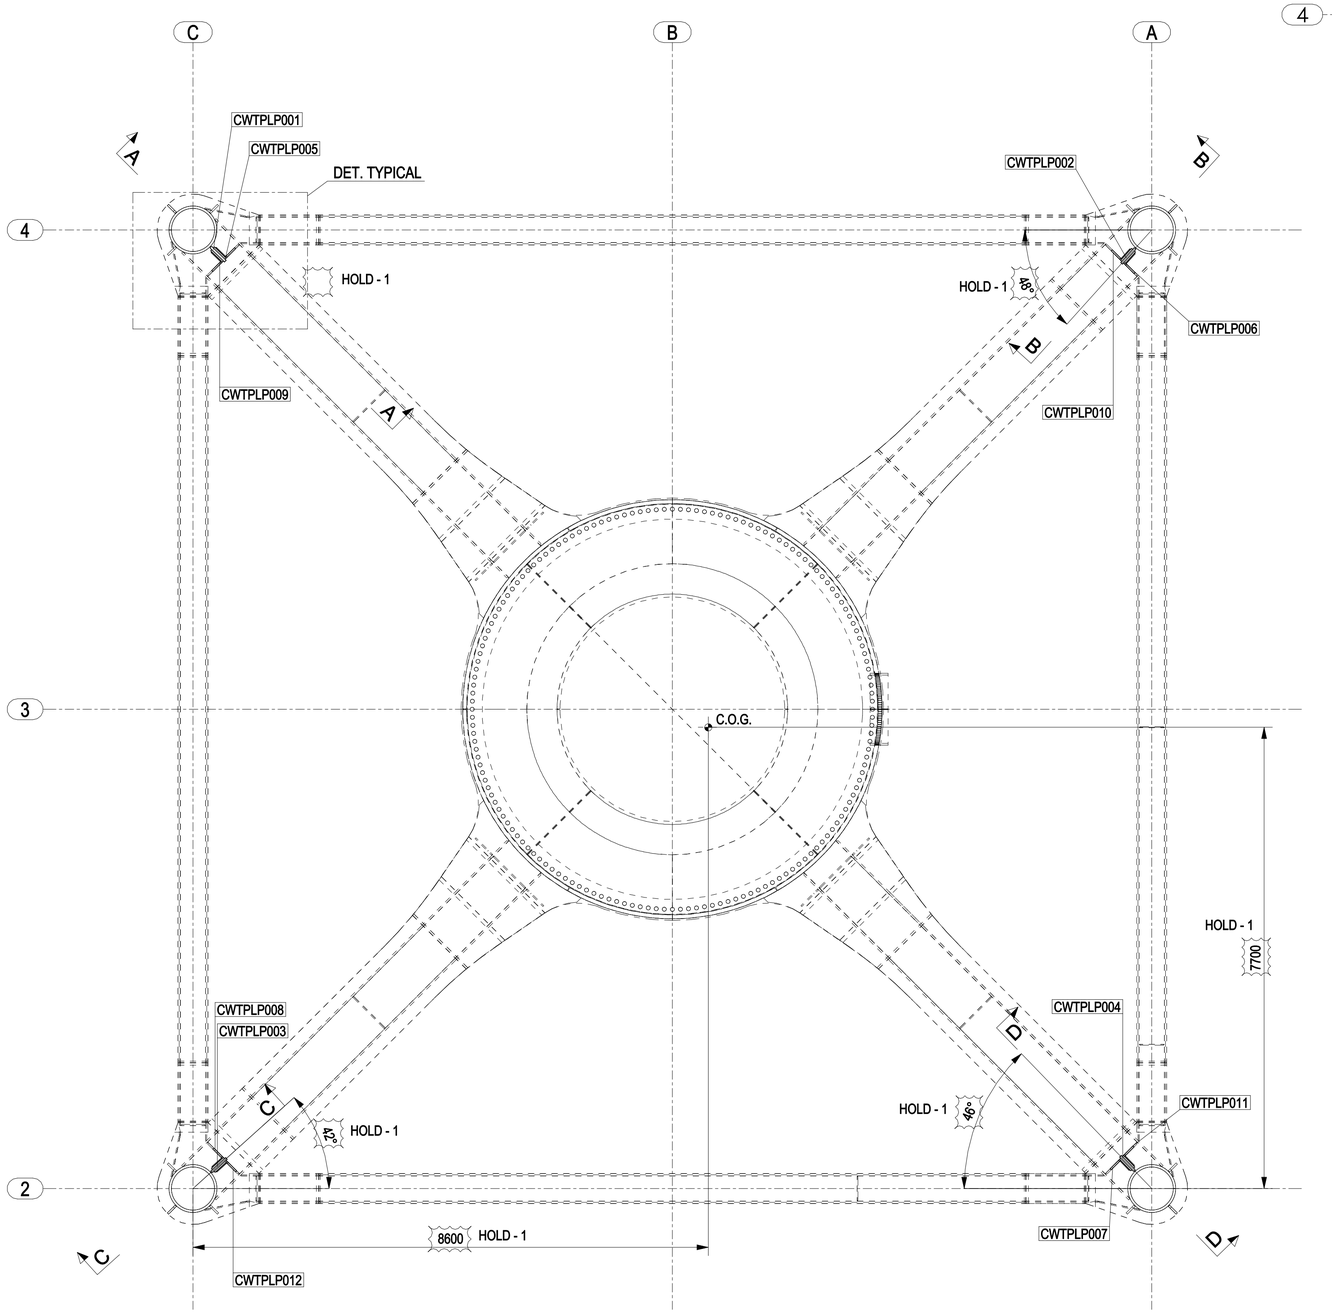

TP PLAN AT EL. +21710 T.O.S.

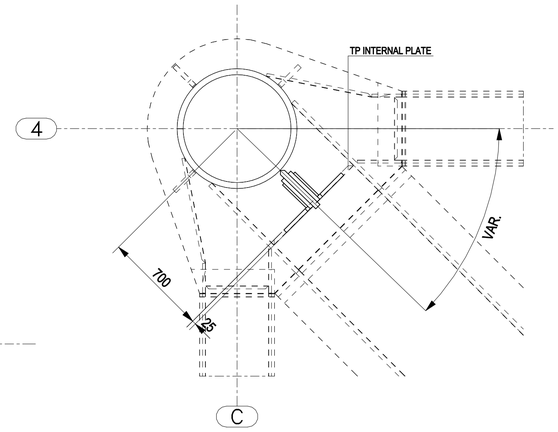

DETAIL TYPICAL
SCALE 1:20

NOTES

1 – ALL DIMENSIONS AND ELEVATIONS ARE IN MILLIMETERS U.N.O.
2 – ALL ELEVATIONS ARE REFERED TO C.D.
3 – FOR SECTIONS A–A TO D–D SEE DWG 123A90–FDL–ST–DD–90666
4 – TOPSIDE SUPPORT CAN AT PADEYE CONNECTION POINTS SHALL BE 100% UT TESTED PRIOR TO AND AFTER WELDING.
5 – ROLLING DIRECTION OF PADEYE PLATES TO BE PARALLEL TO THE DIRECTION OF SLING LOAD
6 – LIFTING PADEYES SHALL BE WELDED AFTER TP WEGHING.
7 – TO BE WELDED IN LINE WITH TP INTERNAL PLATE.

KEY PLAN

TP LAYOUT

HOLDS

HOLD – 1 C.O.G. POSITION

REFERENCE DRAWINGS

DWG No.	DESCRIPTION
123A90-DDL-ST-DD-90087	TP - LIFTING POINTS GENERAL ARRANGEMENT
123A90-DDL-ST-DD-90088	TP - LIFTING POINTS DETAILS

REV.	DATE	DRN	CHKD	APPD	DESCRIPTION
0	21/06/2024	CM–TS	MR	DC	ISSUED FOR CONSTRUCTION

CROSSWIND

ROSETTI MARINO

TITLE :
BASE LOAD POWER HUB (BLPH)
TP – LIFTING POINTS
ASSEMBLY LIFTING POINTS

CONTRACT NO./TITLE CW–I–WP4–2023–05/HOLLANDSE KUST NOORD WIND PARK			SCALE 1:50
DRAWN CM–TS	CHECKED M.ROSSI	APPROVED D.CASADIO	DATE 21/06/2024
A1	DRAWING NO. 123A90–FDL–ST–DD–90665	SHEET 001	REV. 0