

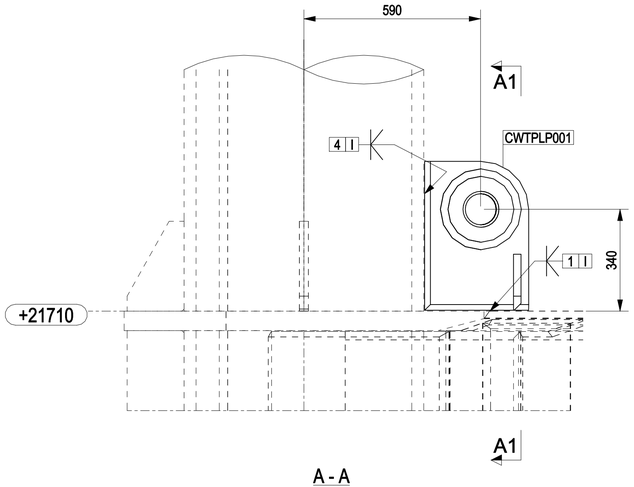



A - A
1:10
FOR WELDING SEE NOTE 4 & 5

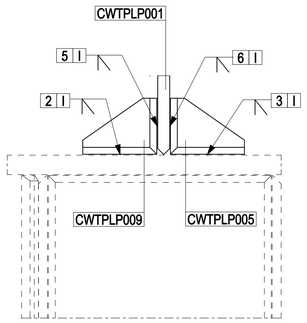


A1 - A1
1:10
FOR WELDING SEE NOTE 4 & 5

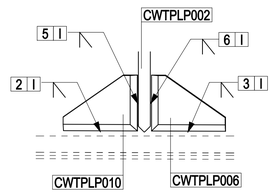


B1 - B1
1:10
FOR WELDING SEE NOTE 4 & 5

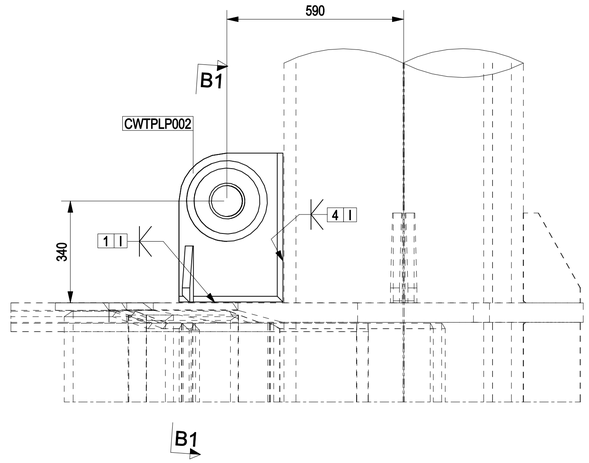


B - B
1:10
FOR WELDING SEE NOTE 4 & 5

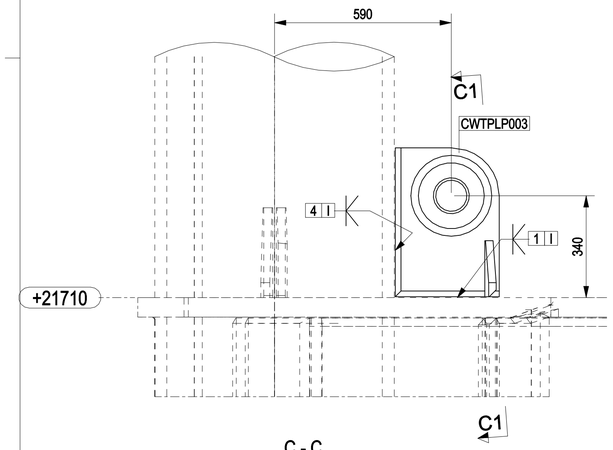


C - C
1:10
FOR WELDING SEE NOTE 4 & 5

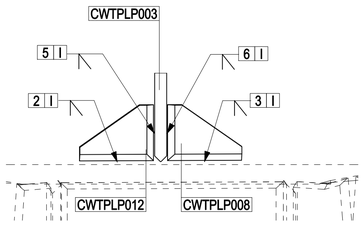

C1 - C1
1:10
FOR WELDING SEE NOTE 4 & 5

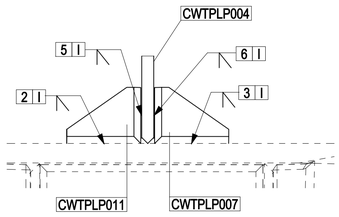

D1 - D1
1:10
FOR WELDING SEE NOTE 4 & 5

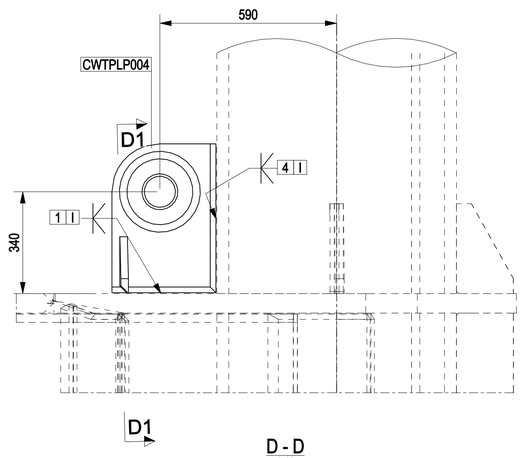


D - D
1:10
FOR WELDING SEE NOTE 4 & 5

NOTES

1 – ALL DIMENSIONS AND ELEVATIONS ARE IN MILLIMETERS U.N.O.
2 – ALL ELEVATIONS ARE REFERED TO C.D.
3 – FOR PLAN VIEW & DRAWING LIST SEE DWG 123A90-FDL-ST-DD-90665
4 – LIFTING PADEYES SHALL BE WELDED AFTER TP WEGHING.
5 – TO BE WELDED IN LINE WITH TP INTERNAL PLATE.

KEY PLAN

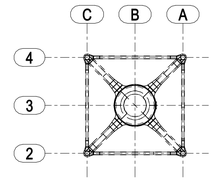

TP LAYOUT

HOLDS

REFERENCE DRAWINGS

DWG No.	DESCRIPTION
123A90-DDL-ST-DD-90087	TP - LIFTING POINTS GENERAL ARRANGEMENT
123A90-DDL-ST-DD-90088	TP - LIFTING POINTS DETAILS

REV.	DATE	DRN	CHKD	APPD	DESCRIPTION
0	21/06/2024	CM-TS	MR	DC	ISSUED FOR CONSTRUCTION

CROSSWIND

ROSETTI MARINO

TITLE :
BASE LOAD POWER HUB (BLPH)
TP – LIFTING POINTS
ASSEMBLY LIFTING POINTS

CONTRACT NO./TITLE CW-I-WP4-2023-05/HOLLANDSE KUST NOORD WIND PARK			SCALE 1:50
DRAWN CM-TS	CHECKED M.ROSSI	APPROVED D.CASADIO	DATE 21/06/2024

A1	DRAWING NO. 123A90-FDL-ST-DD-90666	SHEET 001	REV. 0