


MARK	POS.	Q.TY	DENOMINATION	LENGTH (mm)	MATERIAL GRADE	STR. CAT.	WEIGHT (Kg)	P. SURF. (m^2)	NOTES
CWUEIA003	1714	1	HEA340	3985	S355J2	3	394.1	7.15	
CWUEIA003	1724	2	PL10x245.2	314	S355J2	4	9.5	0.26	
CWUEIA003	1725	2	PL10x313.5	325	S355J2	4	11.8	0.32	
						TOTALE	415.5	7.74	

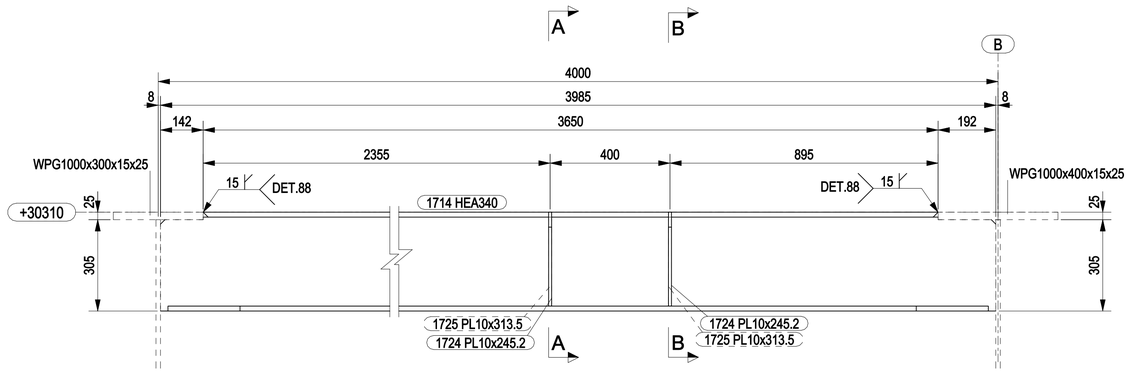


CWUEIA003

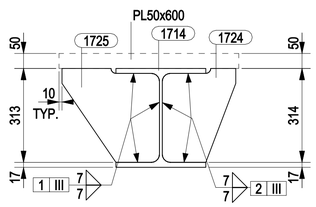

A - A
1:10

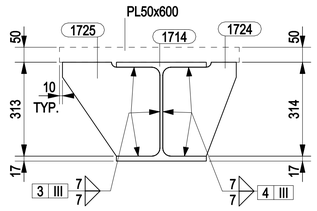

B - B
1:10

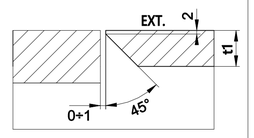


DETAIL 88

NOTES

1 – ALL DIMENSIONS AND ELEVATIONS ARE IN MILLIMETERS U.N.O.
2 – ALL ELEVATIONS ARE REFERED TO C.D.

KEY PLAN

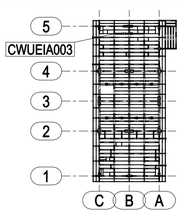

PLAN AT EL.+30310 TOS

HOLDS

REFERENCE DRAWINGS

DWG No.	DESCRIPTION

REV.	DATE	DRN	CHKD	APPD	DESCRIPTION
0	26/07/2024	CM-TS	MR	DC	ISSUED FOR CONSTRUCTION

CROSSWIND

ROSETTI MARINO

TITLE :
BASE LOAD POWER HUB (BLPH)
SUPPORT RECEIVER IA PLAN +30310
MARKS CWUEIA003

CONTRACT NO./TITLE CW-I-WP4-2023-05/HOLLANDSE KUST NOORD WIND PARK			SCALE 1:10
DRAWN CM-TS	CHECKED M.ROSSI	APPROVED D.CASADIO	DATE 26/07/2024
A1	DRAWING NO. 123A90-FDL-ST-DD-90682	SHEET 001	REV. 0