

| MARK | POS. | Q.TY | DENOMINATION | LENGTH (mm) | MATERIAL GRADE | STR. CAT. | WEIGHT (Kg) | P. SURF. (m^2) | NOTES |
|---|---|---|---|---|---|---|---|---|---|
| CWUHV026 | 1748 | 1 | PL25x1385 | 1385 | S355MLO | 3 | 292.0 | 3.12 | |
| CWUHV026 | 1749 | 1 | SPD1066.8x20 | 225 | API5LX52 | 3 | 116.0 | 0.83 | |
| CWUHV026 | 1750 | 16 | PL12x150 | 150 | S355MLO | 3 | 26.2 | 0.66 | |
| | | | | | | TOTALE | 434.2 | 4.61 | |


1

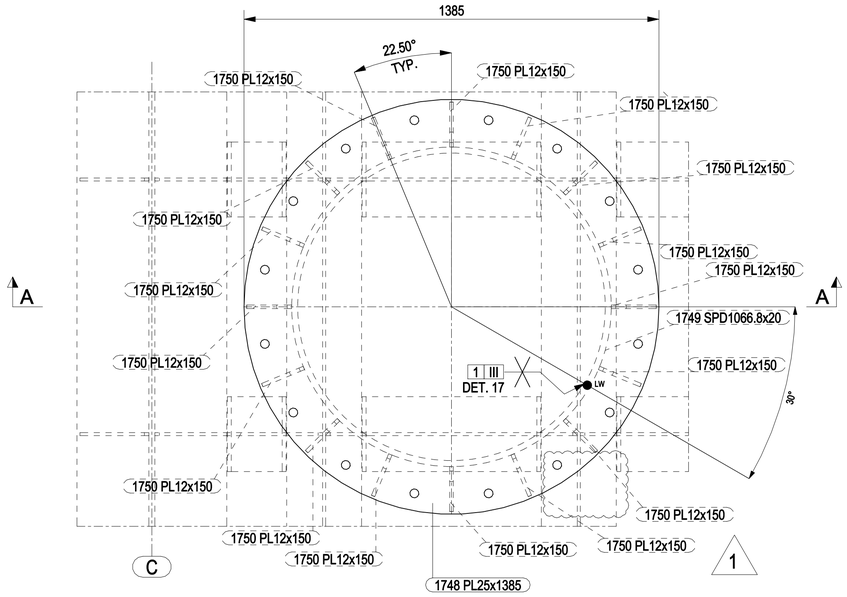


CWUHV026

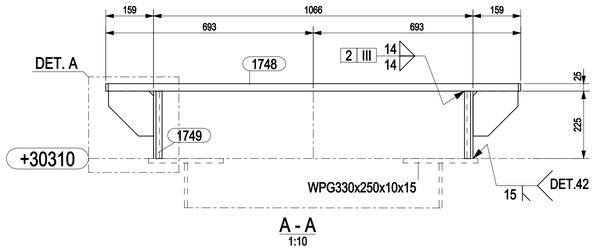


A - A
1:10

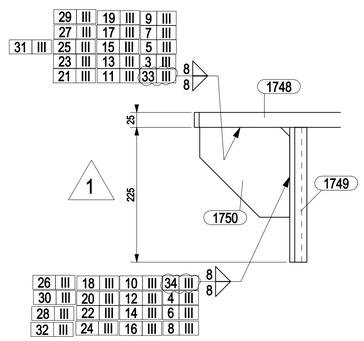



DETAIL A
SCALE 1:5

## NOTES

1 – ALL DIMENSIONS AND ELEVATIONS ARE IN MILLIMETERS U.N.O.
2 – ALL ELEVATIONS ARE REFERED TO C.D.

## KEY PLAN

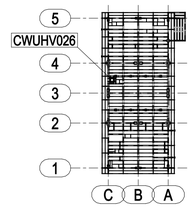



PLAN AT EL.+30310 TOS


## HOLDS

## REFERENCE DRAWINGS

| DWG No. | DESCRIPTION |
|---|---|
| ROS1783 - SK-022_01 | - |

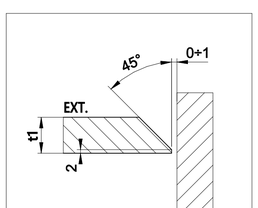


DETAIL 42

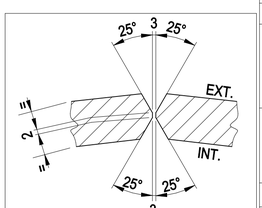


DETAIL 17

| REV. | DATE | DRN | CHKD | APPD | DESCRIPTION |
|---|---|---|---|---|---|
| 1 | 19/08/2024 | CM-TS | MR | DC | REVISED WHERE INDICATED |
| 0 | 26/07/2024 | CM-TS | MR | DC | ISSUED FOR CONSTRUCTION |

CROSSWIND

ROSETTI MARINO

TITLE :
BASE LOAD POWER HUB (BLPH)
HYDROGEN VENT PLAN AT EL. +30310 TOS
MARK CWUHV026

| | | | |
|---|---|---|---|
| CONTRACT NO./TITLE CW-I-WP4-2023-05/HOLLANDSE KUST NOORD WIND PARK | | | SCALE 1:10 |
| DRAWN CM-TS | CHECKED M.ROSSI | APPROVED D.CASADIO | DATE 19/08/2024 |
| A1 | DRAWING NO. 123A90-FDL-ST-DD-90692 | SHEET 001 | REV. 1 |