

MARK	POS.	Q.TY	DENOMINATION	LENGTH (mm)	MATERIAL GRADE	STR. CAT.	WEIGHT (Kg)	P. SURF. (m^2)	NOTES
CWUAP020	1755	1	HEB220	2955	S355J2	5	194.2	3.75	
CWUAP021	1755	1	HEB220	2955	S355J2	5	194.2	3.75	
CWUAP022	1755	1	HEB220	2955	S355J2	5	194.2	3.75	
CWUAP023	1756	1	HEB220	2580	S355J2	5	167.9	3.28	
CWUAP024	1756	1	HEB220	2580	S355J2	5	167.9	3.28	
CWUAP025	1756	1	HEB220	2580	S355J2	5	167.9	3.28	
CWUAP026	1756	1	HEB220	2580	S355J2	5	167.9	3.28	
CWUAP027	1756	1	HEB220	2580	S355J2	5	167.9	3.28	
CWUAP028	1756	1	HEB220	2580	S355J2	5	167.9	3.28	
CWUAP029	1757	1	HEB220	5240	S355J2	5	356.5	6.65	
CWUAP030	1757	1	HEB220	5240	S355J2	5	356.5	6.65	
CWUAP069	1756	1	HEB220	2580	S355J2	5	167.9	3.28	
CWUAP070	1756	1	HEB220	2580	S355J2	5	167.9	3.28	
CWUAP071	1755	1	HEB220	2955	S355J2	5	194.2	3.75	
						TOTALE	2832.7	54.53	

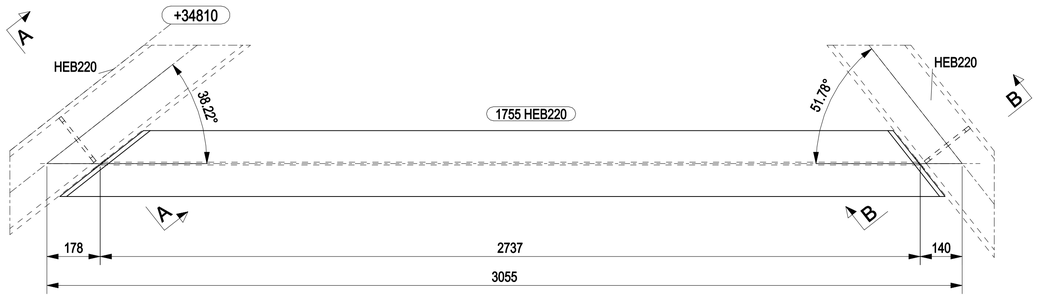


CWUAP020 CWUAP021
CWUAP022 CWUAP071

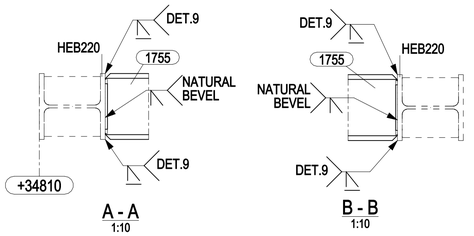


A - A
1:10


B - B
1:10

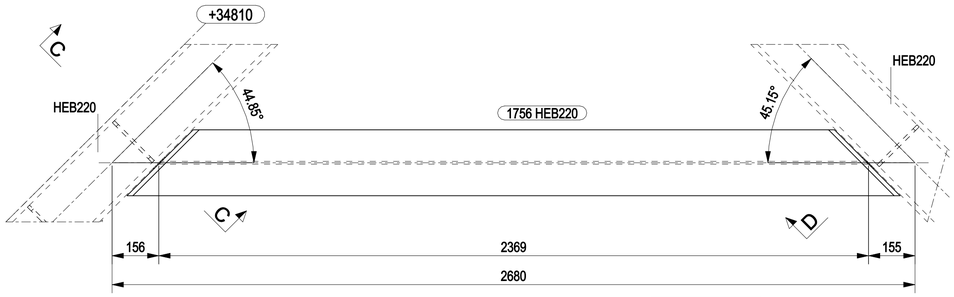


CWUAP023 CWUAP024 CWUAP025
CWUAP026 CWUAP027 CWUAP028
CWUAP069 CWUAP070

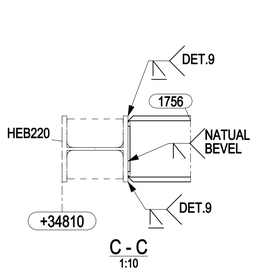


C - C
1:10

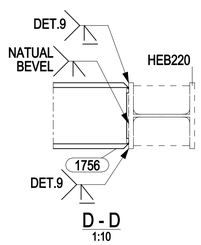


D - D
1:10

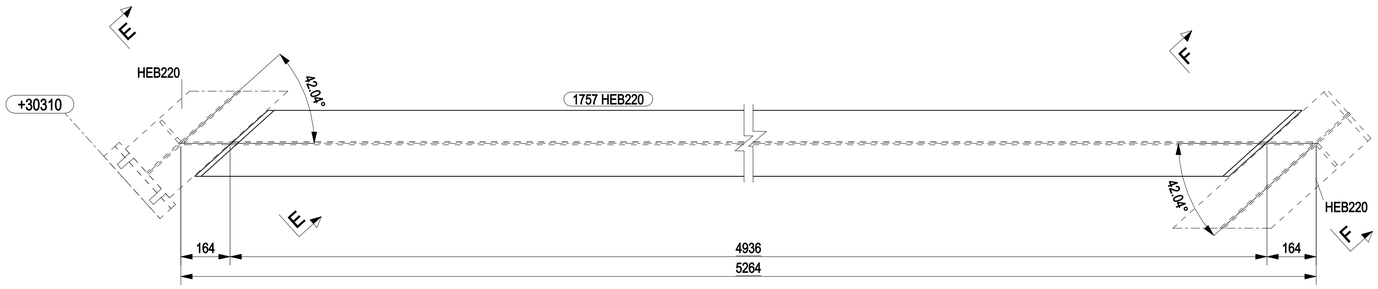


CWUAP029 CWUAP030

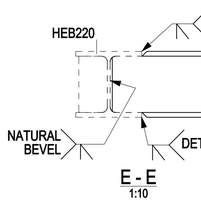

E - E
1:10

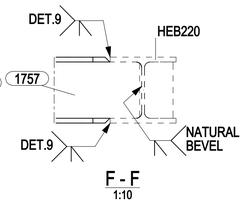

F - F
1:10

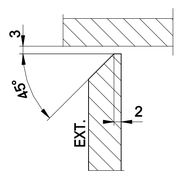


DETAIL 9

NOTES

1 – ALL DIMENSIONS AND ELEVATIONS ARE IN MILLIMETERS U.N.O.
2 – ALL ELEVATIONS ARE REFERED TO C.D.

KEY PLAN

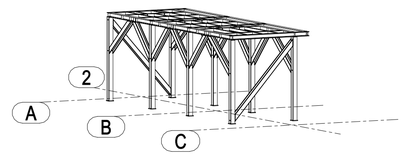

ACCESS PLATFORM

HOLDS

REFERENCE DRAWINGS

DWG No.	DESCRIPTION
123A90-DDL-ST-DD-90125-001 TO 005	STORAGE VESSEL - WALKWAYS - ASSEMBLY AND DETAILS

REV.	DATE	DRN	CHKD	APPD	DESCRIPTION
0	01/08/2024	CM-TS	MR	DC	ISSUED FOR CONSTRUCTION

CROSSWIND

ROSETTI MARINO

TITLE :
BASE LOAD POWER HUB (BLPH)
STORAGE VESSEL – WALKWAYS ROW 2
MARK CWUAP020 TO CWUAP030 – CWUAP069 TO CWUAP071

CONTRACT NO./TITLE CW-I-WP4-2023-05/HOLLANDSE KUST NOORD WIND PARK			SCALE 1:10
DRAWN CM-TS	CHECKED M.ROSSI	APPROVED D.CASADIO	DATE 01/08/2024
A1	DRAWING NO. 123A90-FDL-ST-DD-90698	SHEET 001	REV. 0