


MARK	POS.	Q.TY	DENOMINATION	LENGTH (mm)	MATERIAL GRADE	STR. CAT.	WEIGHT (Kg)	P. SURF. (m^2)	NOTES
CWUAP045	1807	1	IPE160	2474	S355J2	5	38.0	1.54	
CWUAP046	1807	1	IPE160	2474	S355J2	5	38.0	1.54	
CWUAP047	1807	1	IPE160	2474	S355J2	5	38.0	1.54	
CWUAP048	1808	1	IPE160	892	S355J2	5	12.3	0.56	
CWUAP049	1808	1	IPE160	892	S355J2	5	12.3	0.56	
CWUAP050	1808	1	IPE160	892	S355J2	5	12.3	0.56	
CWUAP051	1808	1	IPE160	892	S355J2	5	12.3	0.56	
CWUAP052	1809	1	IPE160	1542	S355J2	5	22.2	0.96	
CWUAP053	1809	1	IPE160	1542	S355J2	5	22.2	0.96	
CWUAP054	1809	1	IPE160	1542	S355J2	5	22.2	0.96	
CWUAP055	1809	1	IPE160	1542	S355J2	5	22.2	0.96	
CWUAP056	1809	1	IPE160	1542	S355J2	5	22.2	0.96	
CWUAP057	1809	1	IPE160	1542	S355J2	5	22.2	0.96	
CWUAP058	1810	1	IPE160	1112	S355J2	5	15.6	0.69	
CWUAP059	1810	1	IPE160	1112	S355J2	5	15.6	0.69	
CWUAP060	1810	1	IPE160	1112	S355J2	5	15.6	0.69	
CWUAP061	1811	1	IPE160	1544	S355J2	5	23.3	0.96	
CWUAP062	1811	1	IPE160	1544	S355J2	5	23.3	0.96	
CWUAP063	1811	1	IPE160	1544	S355J2	5	23.3	0.96	
CWUAP064	1811	1	IPE160	1544	S355J2	5	23.3	0.96	
CWUAP065	1811	1	IPE160	1544	S355J2	5	23.3	0.96	
CWUAP066	1811	1	IPE160	1544	S355J2	5	23.3	0.96	
CWUAP067	1812	1	IPE160	1392	S355J2	5	19.9	0.87	
CWUAP068	1812	1	IPE160	1392	S355J2	5	19.9	0.87	
						TOTALE	522.4	22.20	

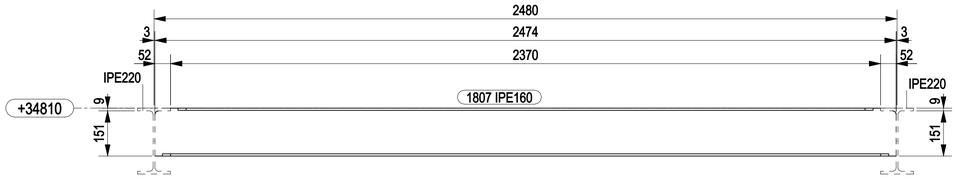


CWUAP045 CWUAP046 CWUAP047

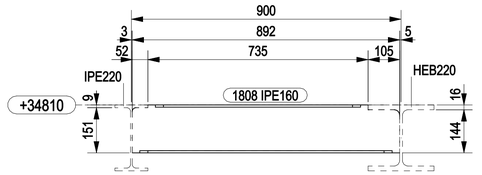


CWUAP048 CWUAP049 CWUAP050 CWUAP051

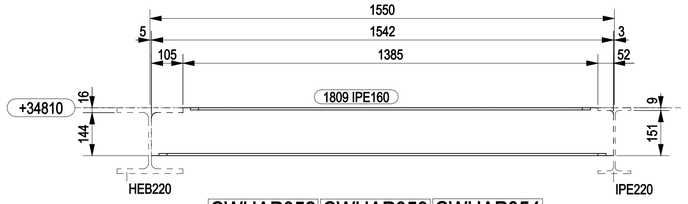


CWUAP052 CWUAP053 CWUAP054
CWUAP055 CWUAP056 CWUAP057

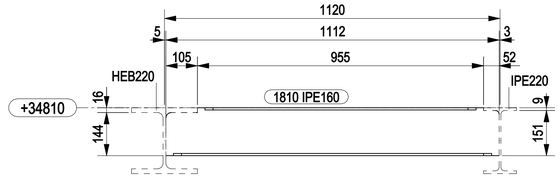

CWUAP058 CWUAP059 CWUAP060

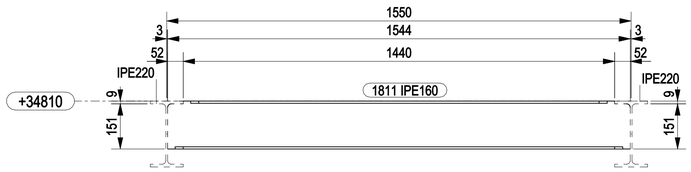

CWUAP061 CWUAP062 CWUAP063
CWUAP064 CWUAP065 CWUAP066

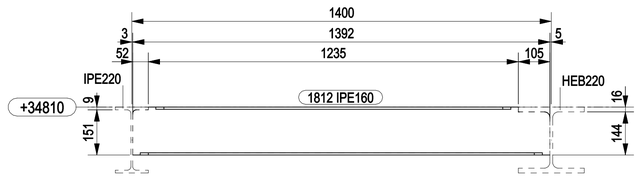


CWUAP067 CWUAP068

NOTES

1 – ALL DIMENSIONS AND ELEVATIONS ARE IN MILLIMETERS U.N.O.
2 – ALL ELEVATIONS ARE REFERED TO C.D.

KEY PLAN

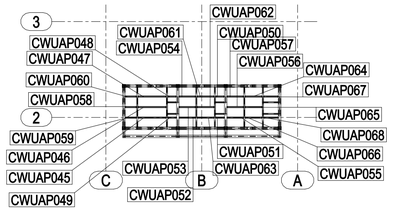

PLAN AT EL +34810 TOS

HOLDS

REFERENCE DRAWINGS

DWG No.	DESCRIPTION
123A90-DDL-ST-DD-90125-001 TO 005	STORAGE VESSEL - WALKWAYS - ASSEMBLY AND DETAILS

REV.	DATE	DRN	CHKD	APPD	DESCRIPTION
0	01/08/2024	CM-TS	MR	DC	ISSUED FOR CONSTRUCTION

CROSSWIND

ROSETTI MARINO

TITLE :
BASE LOAD POWER HUB (BLPH)
STORAGE VESSEL – WALKWAYS ROW 2
MARK CWUAP045 TO CWUAP068

CONTRACT NO./TITLE CW-I-WP4-2023-05/HOLLANDSE KUST NOORD WIND PARK			SCALE 1:10
DRAWN CM-TS	CHECKED M.ROSSI	APPROVED D.CASADIO	DATE 01/08/2024
A1	DRAWING NO. 123A90-FDL-ST-DD-90700	SHEET 001	REV. 0