





2 CWUAP145

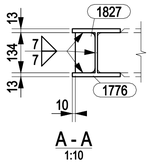

2

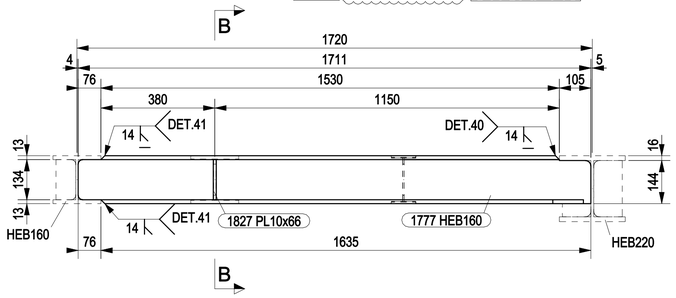


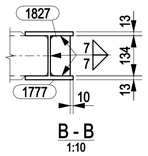

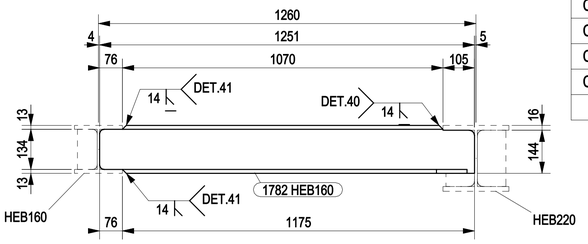


CWUAP147 CWUAP148


CWUAP149

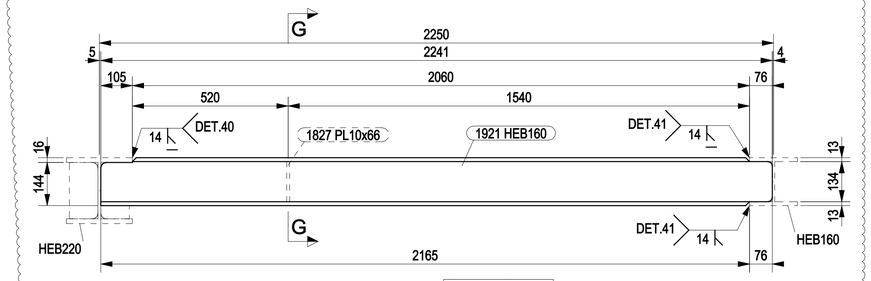


CWUAP144

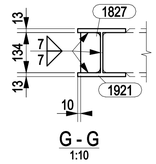

2

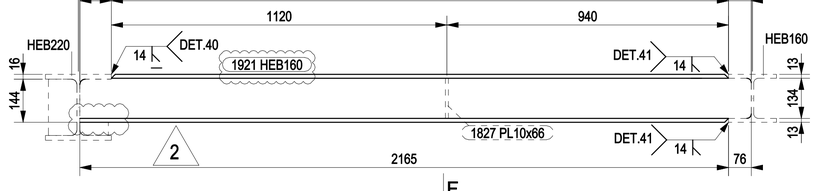


CWUAP146

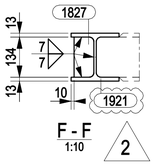


2


C D D

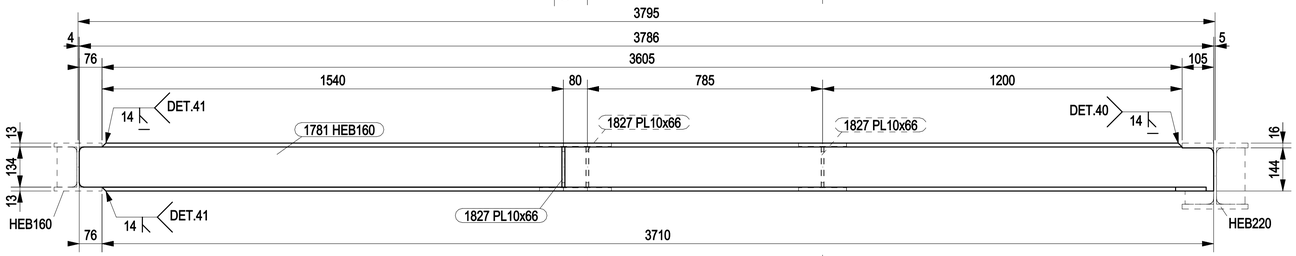



C D D

CWUAP150

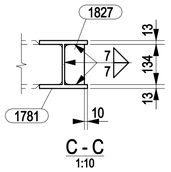


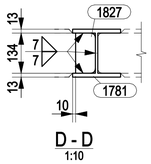

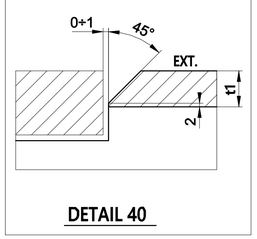


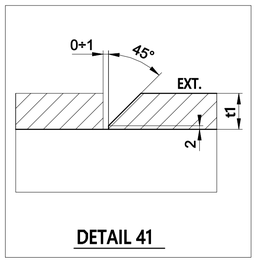

E

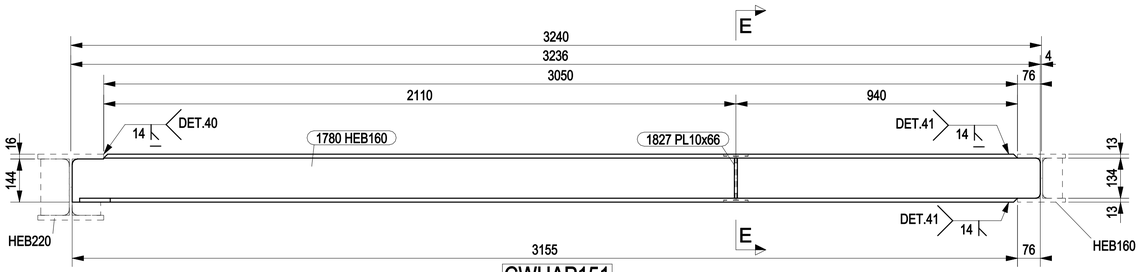

CWUAP151

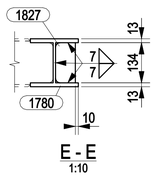


MARK	POS.	Q.TY	DENOMINATION	LENGTH (mm)	MATERIAL GRADE	STR. CAT.	WEIGHT (Kg)	P. SURF. (m^2)	NOTES
CWUAP144	1827	1	PL10x66	134	S275JR	5	0.7	0.02	
CWUAP144	1921	1	HEB160	2241	S355J2	5	90.9	2.06	
CWUAP145	1776	1	HEB160	2241	S355J2	5	90.0	2.06	
CWUAP145	1827	1	PL10x66	134	S275JR	5	0.7	0.02	
CWUAP146	1827	1	PL10x66	134	S275JR	5	0.7	0.02	
CWUAP146	1921	1	HEB160	2241	S355J2	5	90.9	2.06	
CWUAP147	1777	1	HEB160	1711	S355J2	5	67.4	1.57	
CWUAP147	1827	1	PL10x66	134	S275JR	5	0.7	0.02	
CWUAP148	1777	1	HEB160	1711	S355J2	5	67.4	1.57	
CWUAP148	1827	1	PL10x66	134	S275JR	5	0.7	0.02	
CWUAP149	1782	1	HEB160	1251	S355J2	5	47.8	1.15	
CWUAP150	1781	1	HEB160	3786	S355J2	5	155.9	3.48	
CWUAP150	1827	3	PL10x66	134	S275JR	5	2.1	0.06	
CWUAP151	1780	1	HEB160	3231	S355J2	5	132.2	2.97	
CWUAP151	1827	1	PL10x66	134	S275JR	5	0.7	0.02	
						TOTALE	748.7	17.10	

2

NOTES

1 – ALL DIMENSIONS AND ELEVATIONS ARE IN MILLIMETERS U.N.O.
2 – ALL ELEVATIONS ARE REFERED TO C.D.
3 – ALL WELDS CATEGORY ARE V

KEY PLAN

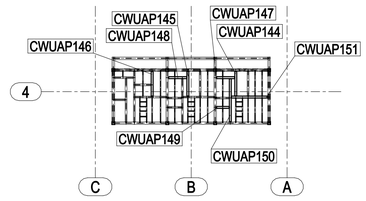

PLAN AT EL +34210 TOS

HOLDS

REFERENCE DRAWINGS

DWG No.	DESCRIPTION
123A90-DDL-ST-DD-90125-001 TO 005	STORAGE VESSEL - WALKWAYS - ASSEMBLY AND DETAILS

REV.	DATE	DRN	CHKD	APPD	DESCRIPTION
2	10/09/2024	CM-TS	MR	DC	REVISED WHERE INDICATED
1	28/08/2024	CM-TS	MR	DC	REVISED WHERE INDICATED
0	01/08/2024	CM-TS	MR	DC	ISSUED FOR CONSTRUCTION

CROSSWIND

ROSETTI MARINO

TITLE :
BASE LOAD POWER HUB (BLPH)
STORAGE VESSEL – WALKWAYS ROW 4 PLAN EL. +34.210 T.O.S.
MARK CWUAP144 TO CWUAP151

CONTRACT NO./TITLE CW-I-WP4-2023-05/HOLLANDSE KUST NOORD WIND PARK			SCALE 1:10
DRAWN CM-TS	CHECKED M.ROSSI	APPROVED D.CASADIO	DATE 10/09/2024
A1	DRAWING NO. 123A90-FDL-ST-DD-90704	SHEET 001	REV. 2