


MARK	POS.	Q.TY	DENOMINATION	LENGTH (mm)	MATERIAL GRADE	STR. CAT.	WEIGHT (Kg)	P. SURF. (m^2)	NOTES
CWUAP238	1818	1	IPE160	1344	S355J2	5	20.2	0.84	
CWUAP239	1819	1	IPE160	622	S355J2	5	8.2	0.39	
CWUAP240	1819	1	IPE160	622	S355J2	5	8.2	0.39	
CWUAP241	1820	1	IPE160	2242	S355J2	5	32.8	1.40	
CWUAP242	1820	1	IPE160	2242	S355J2	5	32.8	1.40	
CWUAP243	1820	1	IPE160	2242	S355J2	5	32.8	1.40	
CWUAP244	1820	1	IPE160	2242	S355J2	5	32.8	1.40	
CWUAP245	1820	1	IPE160	2242	S355J2	5	32.8	1.40	
CWUAP246	1820	1	IPE160	2242	S355J2	5	32.8	1.40	
CWUAP247	1820	1	IPE160	2242	S355J2	5	32.8	1.40	
CWUAP248	1821	1	IPE160	1302	S355J2	5	18.5	0.81	
CWUAP249	1821	1	IPE160	1302	S355J2	5	18.5	0.81	
						TOTALE	303.2	13.01	

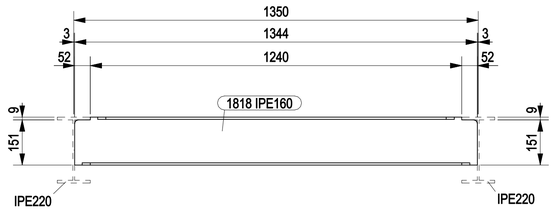


CWUAP238

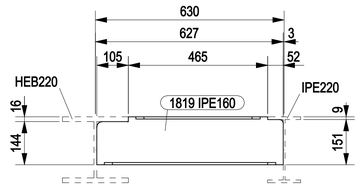

CWUAP239 CWUAP240

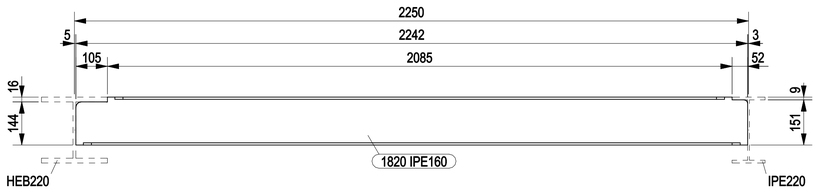

CWUAP241 CWUAP242 CWUAP243 CWUAP244
CWUAP245 CWUAP246 CWUAP247

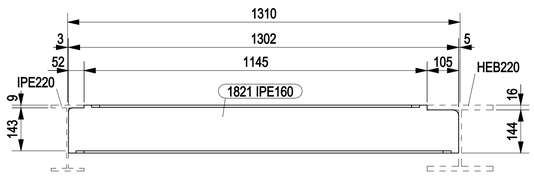


CWUAP248 CWUAP249

NOTES

1 – ALL DIMENSIONS AND ELEVATIONS ARE IN MILLIMETERS U.N.O.
2 – ALL ELEVATIONS ARE REFERED TO C.D.

KEY PLAN

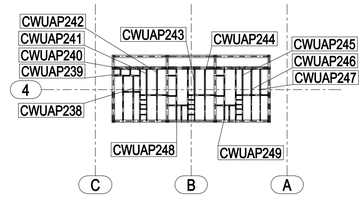

PLAN AT EL +38710 TOS

HOLDS

REFERENCE DRAWINGS

DWG No.	DESCRIPTION
123A90-DDL-ST-DD-90125-001 TO 005	STORAGE VESSEL - WALKWAYS - ASSEMBLY AND DETAILS

REV.	DATE	DRN	CHKD	APPD	DESCRIPTION
0	01/08/2024	CM-TS	MR	DC	ISSUED FOR CONSTRUCTION

CROSSWIND

ROSETTI MARINO

TITLE :
BASE LOAD POWER HUB (BLPH)
STORAGE VESSEL – WALKWAYS ROW 4 PLAN EL. +38.710 T.O.S.
MARK CWUAP238 TO CWUAP249

CONTRACT NO./TITLE CW-I-WP4-2023-05/HOLLANDSE KUST NOORD WIND PARK			SCALE 1:10
DRAWN CM-TS	CHECKED M.ROSSI	APPROVED D.CASADIO	DATE 01/08/2024

A1	DRAWING NO. 123A90-FDL-ST-DD-90716	SHEET 001	REV. 0