


MARK	POS.	Q.TY	DENOMINATION	LENGTH (mm)	MATERIAL GRADE	STR. CAT.	WEIGHT (Kg)	P. SURF. (m^2)	NOTES
CWUAP100	1760	1	HEB220	4130	S355J2	5	294.9	5.25	
CWUAP100	1790	3	PL10x95.2	188	S275JR	5	4.2	0.12	
CWUAP100	1792	1	PL20x280	280	S275JR	5	12.3	0.18	
CWUAP101	1760	1	HEB220	4130	S355J2	5	294.9	5.25	
CWUAP101	1790	3	PL10x95.2	188	S275JR	5	4.2	0.12	
CWUAP101	1792	1	PL20x280	280	S275JR	5	12.3	0.18	
CWUAP102	1760	1	HEB220	4130	S355J2	5	294.9	5.25	
CWUAP102	1790	2	PL10x95.2	188	S275JR	5	2.8	0.08	
CWUAP102	1792	1	PL20x280	280	S275JR	5	12.3	0.18	
CWUAP103	1760	1	HEB220	4130	S355J2	5	294.9	5.25	
CWUAP103	1790	2	PL10x95.2	188	S275JR	5	2.8	0.08	
CWUAP103	1792	1	PL20x280	280	S275JR	5	12.3	0.18	
						TOTALE	1242.9	22.11	

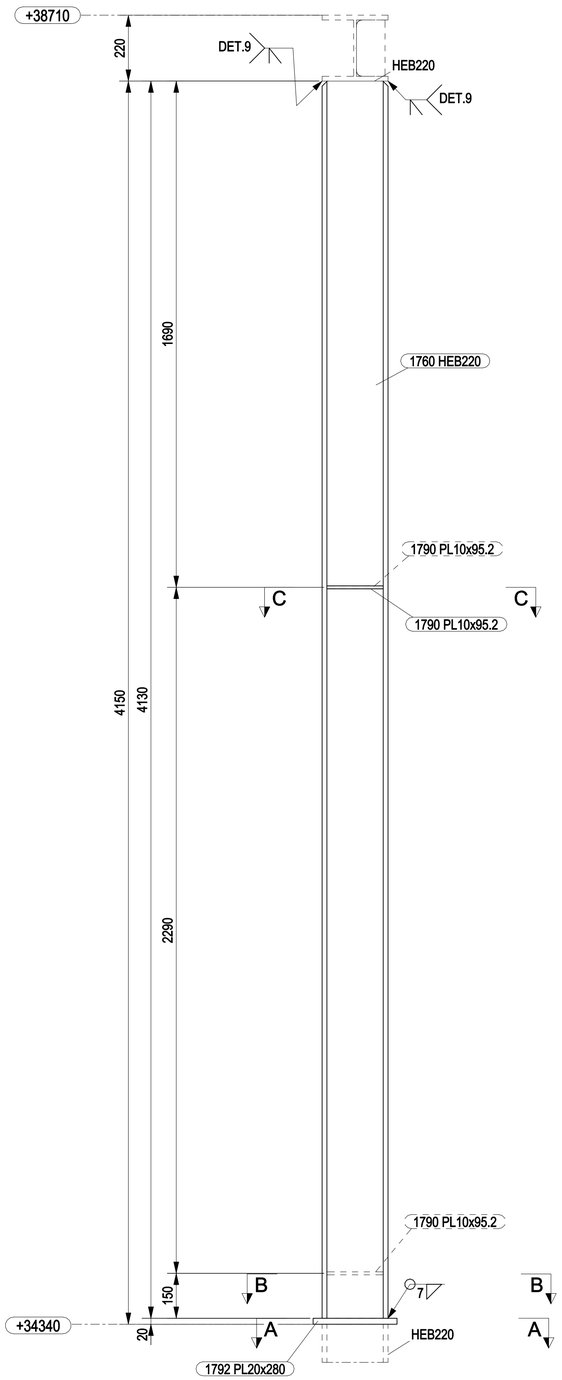


CWUAP100 CWUAP101

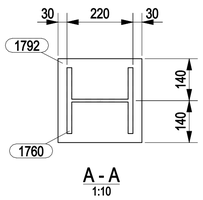


A - A
1:10

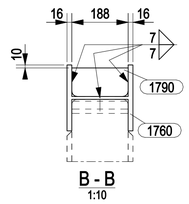


B - B
1:10

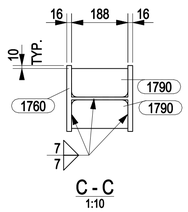


C - C
1:10

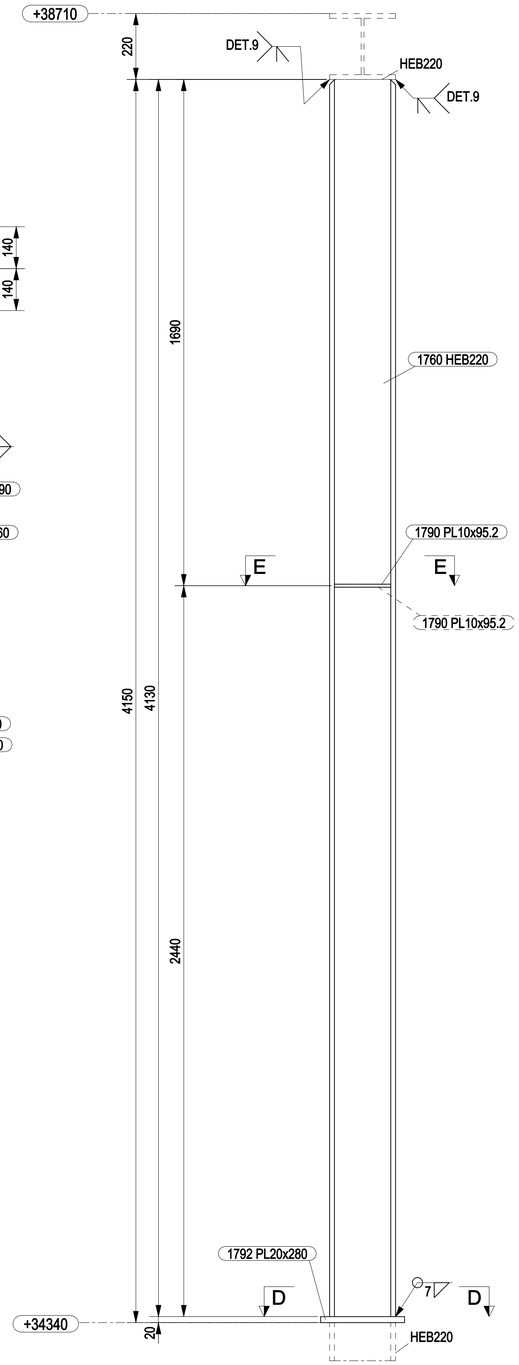


CWUAP102 CWUAP103

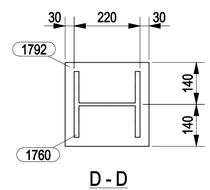

D - D
1:10

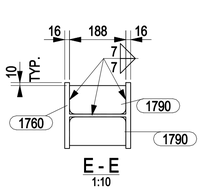

E - E
1:10

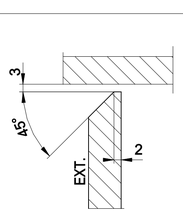


DETAIL 9

NOTES

1 – ALL DIMENSIONS AND ELEVATIONS ARE IN MILLIMETERS U.N.O.
2 – ALL ELEVATIONS ARE REFERED TO C.D.

KEY PLAN

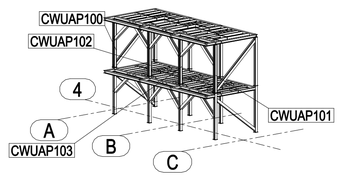

ACCESS PLATFORM

HOLDS

REFERENCE DRAWINGS

DWG No.	DESCRIPTION
123A90-DDL-ST-DD-90125-001 TO 005	STORAGE VESSEL - WALKWAYS - ASSEMBLY AND DETAILS

REV.	DATE	DRN	CHKD	APPD	DESCRIPTION
0	01/08/2024	CM-TS	MR	DC	ISSUED FOR CONSTRUCTION

CROSSWIND

ROSETTI MARINO

TITLE :
BASE LOAD POWER HUB (BLPH)
STORAGE VESSEL – WALKWAYS ROW 4
MARK CWUAP100 TO CWUAP103

CONTRACT NO./TITLE CW-I-WP4-2023-05/HOLLANDSE KUST NOORD WIND PARK			SCALE 1:10
DRAWN CM-TS	CHECKED M.ROSSI	APPROVED D.CASADIO	DATE 01/08/2024

A1	DRAWING NO. 123A90-FDL-ST-DD-90720	SHEET 001	REV. 0