

| MARKS | DRAWING NUMBER | NOTES |
|---|---|---|
| CWUAP001 | 123A90-FDL-ST-DD-90693 | |
| CWUAP002 | 123A90-FDL-ST-DD-90693 | |
| CWUAP003 | 123A90-FDL-ST-DD-90693 | |
| CWUAP004 | 123A90-FDL-ST-DD-90693 | |
| CWUAP005 | 123A90-FDL-ST-DD-90694 | |
| CWUAP006 | 123A90-FDL-ST-DD-90694 | |
| CWUAP007 | 123A90-FDL-ST-DD-90695 | |
| CWUAP008 | 123A90-FDL-ST-DD-90695 | |
| CWUAP009 | 123A90-FDL-ST-DD-90695 | |
| CWUAP010 | 123A90-FDL-ST-DD-90695 | |
| CWUAP011 | 123A90-FDL-ST-DD-90695 | |
| CWUAP012 | 123A90-FDL-ST-DD-90695 | |
| CWUAP013 | 123A90-FDL-ST-DD-90696 | |
| CWUAP014 | 123A90-FDL-ST-DD-90696 | |
| CWUAP015 | 123A90-FDL-ST-DD-90696 | |
| CWUAP016 | 123A90-FDL-ST-DD-90697 | |
| CWUAP017 | 123A90-FDL-ST-DD-90697 | |
| CWUAP018 | 123A90-FDL-ST-DD-90697 | |
| CWUAP019 | 123A90-FDL-ST-DD-90697 | |
| CWUAP020 | 123A90-FDL-ST-DD-90698 | |
| CWUAP021 | 123A90-FDL-ST-DD-90698 | |
| CWUAP022 | 123A90-FDL-ST-DD-90698 | |
| CWUAP023 | 123A90-FDL-ST-DD-90698 | |
| CWUAP024 | 123A90-FDL-ST-DD-90698 | |
| CWUAP025 | 123A90-FDL-ST-DD-90698 | |
| CWUAP026 | 123A90-FDL-ST-DD-90698 | |
| CWUAP027 | 123A90-FDL-ST-DD-90698 | |
| CWUAP028 | 123A90-FDL-ST-DD-90698 | |
| CWUAP029 | 123A90-FDL-ST-DD-90698 | |
| CWUAP030 | 123A90-FDL-ST-DD-90698 | |
| CWUAP031 | 123A90-FDL-ST-DD-90699 | |
| CWUAP032 | 123A90-FDL-ST-DD-90699 | |
| CWUAP033 | 123A90-FDL-ST-DD-90699 | |
| CWUAP034 | 123A90-FDL-ST-DD-90699 | |
| CWUAP035 | 123A90-FDL-ST-DD-90699 | |
| CWUAP036 | 123A90-FDL-ST-DD-90699 | |
| CWUAP037 | 123A90-FDL-ST-DD-90699 | |
| CWUAP038 | 123A90-FDL-ST-DD-90699 | |
| CWUAP039 | 123A90-FDL-ST-DD-90699 | |
| CWUAP040 | 123A90-FDL-ST-DD-90699 | |
| CWUAP041 | 123A90-FDL-ST-DD-90699 | |
| CWUAP042 | 123A90-FDL-ST-DD-90699 | |
| CWUAP043 | 123A90-FDL-ST-DD-90694 | |
| CWUAP044 | 123A90-FDL-ST-DD-90693 | |
| CWUAP045 | 123A90-FDL-ST-DD-90700 | |
| CWUAP046 | 123A90-FDL-ST-DD-90700 | |
| CWUAP047 | 123A90-FDL-ST-DD-90700 | |
| CWUAP048 | 123A90-FDL-ST-DD-90700 | |
| CWUAP049 | 123A90-FDL-ST-DD-90700 | |
| CWUAP050 | 123A90-FDL-ST-DD-90700 | |
| CWUAP051 | 123A90-FDL-ST-DD-90700 | |
| CWUAP052 | 123A90-FDL-ST-DD-90700 | |
| CWUAP053 | 123A90-FDL-ST-DD-90700 | |
| CWUAP054 | 123A90-FDL-ST-DD-90700 | |
| CWUAP055 | 123A90-FDL-ST-DD-90700 | |
| CWUAP056 | 123A90-FDL-ST-DD-90700 | |
| CWUAP057 | 123A90-FDL-ST-DD-90700 | |
| CWUAP058 | 123A90-FDL-ST-DD-90700 | |
| CWUAP059 | 123A90-FDL-ST-DD-90700 | |
| CWUAP060 | 123A90-FDL-ST-DD-90700 | |
| CWUAP061 | 123A90-FDL-ST-DD-90700 | |
| CWUAP062 | 123A90-FDL-ST-DD-90700 | |
| CWUAP063 | 123A90-FDL-ST-DD-90700 | |

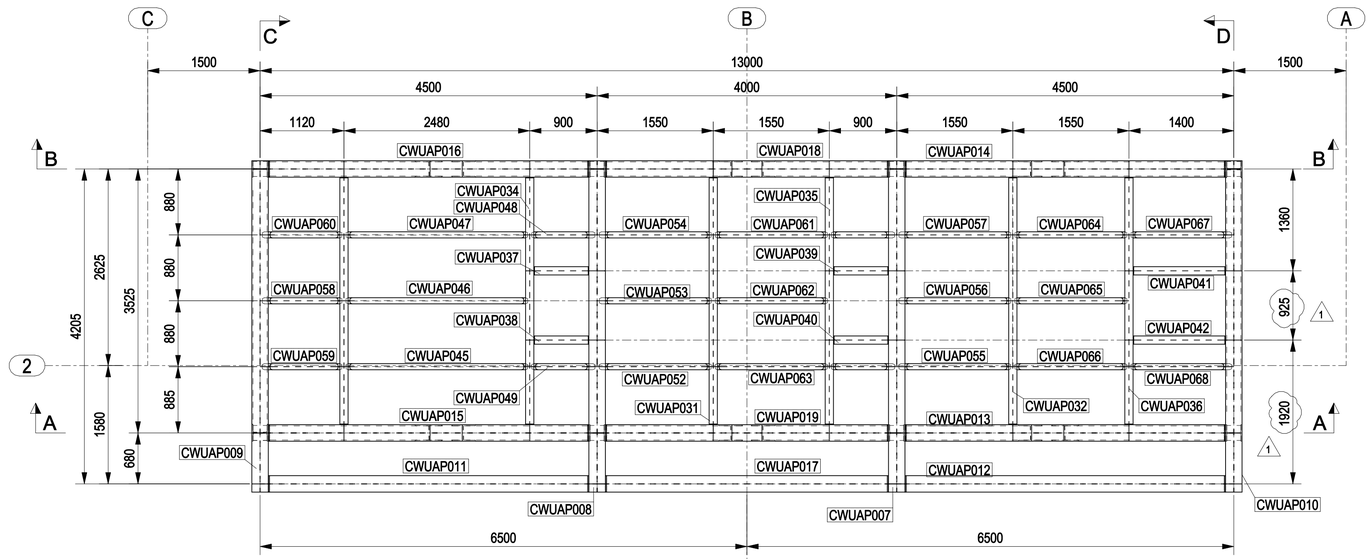



## NOTES

1 – ALL DIMENSIONS AND ELEVATIONS ARE IN MILLIMETERS U.N.O.
2 – ALL ELEVATIONS ARE REFERED TO C.D.
3 – FOR SECTIONS B–B TO D–D SEE DWG 123A90–FDL–ST–DD–90723
4 – FOR TYPICAL DETAILS SEE DWG 123A90–FDL–ST–DD–90723

## KEY PLAN

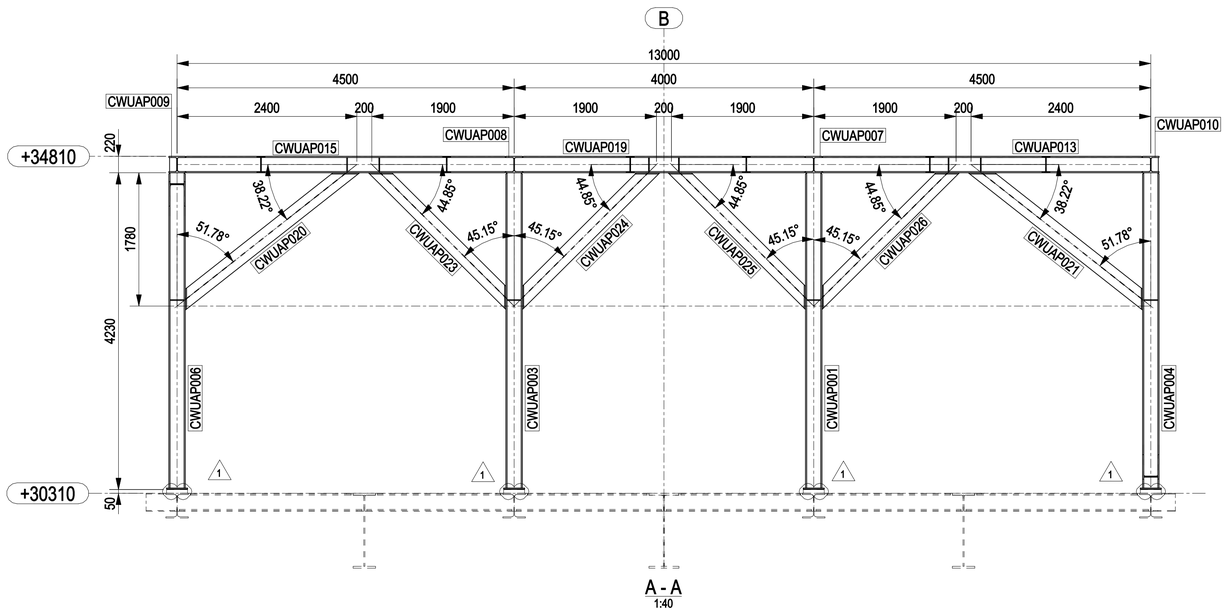

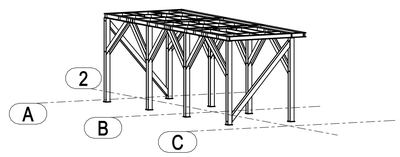
ACCESS PLATFORM

## HOLDS

## REFERENCE DRAWINGS

| DWG No. | DESCRIPTION |
|---|---|
| 123A90-DDL-ST-DD-90125-001 TO 005 | STORAGE VESSEL - WALKWAYS - ASSEMBLY AND DETAILS |

| REV. | DATE | DRN | CHKD | APPD | DESCRIPTION |
|---|---|---|---|---|---|
| 1 | 04/12/2024 | CM–TS | MR | DC | REVISED WHERE INDICATED |
| 0 | 01/08/2024 | CM–TS | MR | DC | ISSUED FOR CONSTRUCTION |

CROSSWIND

ROSETTI MARINO

TITLE :

BASE LOAD POWER HUB (BLPH)
ACCESS PLATFORM PLAN ROW 2
ASSEMBLY ACCESS PLATFORM

| CONTRACT NO./TITLE CW–I–WP4–2023–05/HOLLANDSE KUST NOORD WIND PARK | | | SCALE 1:40 |
|---|---|---|---|
| DRAWN CM–TS | CHECKED M.ROSSI | APPROVED D.CASADIO | DATE 04/12/2024 |

| A1 | DRAWING NO. 123A90–FDL–ST–DD–90722 | SHEET 001 | REV. 1 |
|---|---|---|---|