

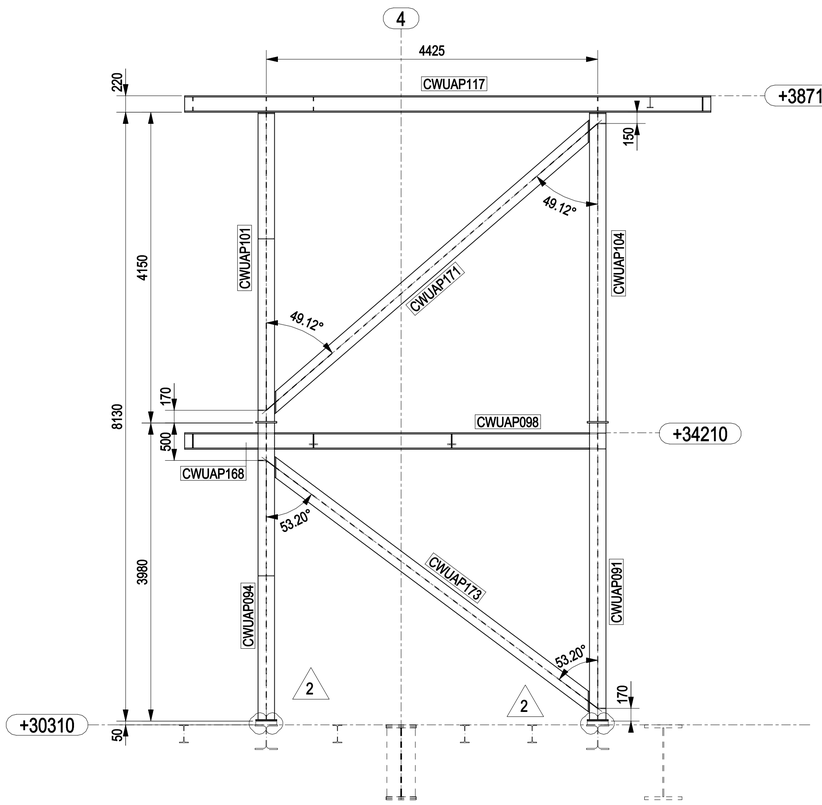



C - C
1:40

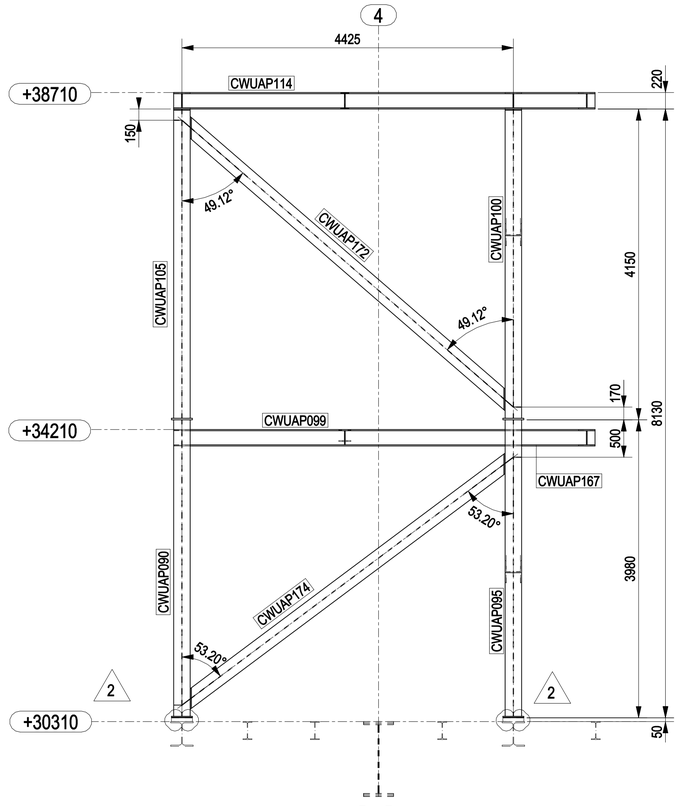


D - D
1:40

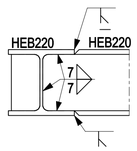


TYPICAL DETAIL
HEB220 - HEB220

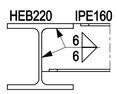


TYPICAL DETAIL
IPE160 - HEB220

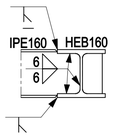


TYPICAL DETAIL
IPE160 - HEB160

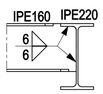


TYPICAL DETAIL
IPE160 - IPE220

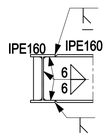


TYPICAL DETAIL
IPE160 - IPE160

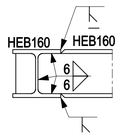


TYPICAL DETAIL
HEB160 - HEB160

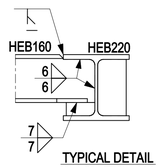


TYPICAL DETAIL
HEB160 - HEB220

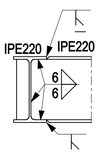


TYPICAL DETAIL
IPE220 - IPE220

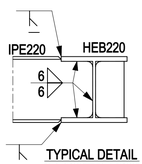


TYPICAL DETAIL
IPE220 - HEB220

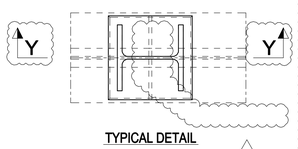


TYPICAL DETAIL

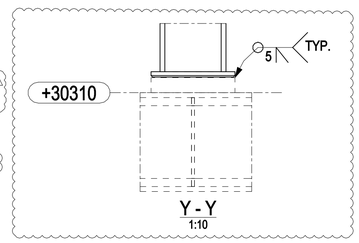


Y - Y
1:10

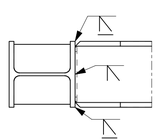


TYPICAL DETAIL
DIAGONAL - COLUMN

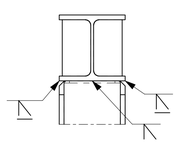


TYPICAL DETAIL
DIAGONAL - PLAN

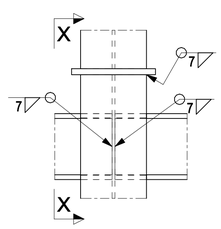

TYPICAL DETAIL
COLUMN - COLUMN

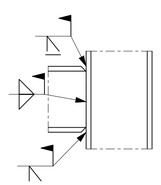

X - X
1:10

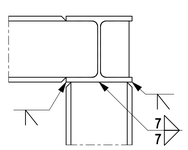


TYPICAL DETAIL
COLUMN - PLAN

2

NOTES

1 – ALL DIMENSIONS AND ELEVATIONS ARE IN MILLIMETERS U.N.O.
2 – ALL ELEVATIONS ARE REFERED TO C.D.
3 – FOR DRAWING LIST SEE DWG 123A90-FDL-ST-DD-90724
4 – FOR PLAN VIEW SEE DWG 123A90-FDL-ST-DD-90725
5 – WELDING CATEGORY ARE V

KEY PLAN

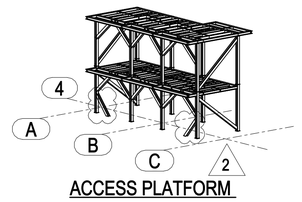

ACCESS PLATFORM

HOLDS

REFERENCE DRAWINGS

DWG No.	DESCRIPTION
123A90-DDL-ST-DD-90125-001 TO 005	STORAGE VESSEL - WALKWAYS - ASSEMBLY AND DETAILS

REV.	DATE	DRN	CHKD	APPD	DESCRIPTION
2	04/12/2024	CM-TS	MR	DC	REVISED WHERE INDICATED
1	10/09/2024	CM-TS	MR	DC	REVISED WHERE INDICATED
0	28/08/2024	CM-TS	MR	DC	ISSUED FOR CONSTRUCTION

CROSSWIND

ROSETTI MARINO

TITLE :
BASE LOAD POWER HUB (BLPH)
SUPPORT ACCESS PLATFORM PLAN ROW 4
ASSEMBLY ACCESS PLATFORM

CONTRACT NO./TITLE CW-I-WP4-2023-05/HOLLANDSE KUST NOORD WIND PARK			SCALE 1:30
DRAWN CM-TS	CHECKED M.ROSSI	APPROVED D.CASADIO	DATE 04/12/2024

DRAWING NO.	SHEET	REV.
123A90-FDL-ST-DD-90727	001	2