

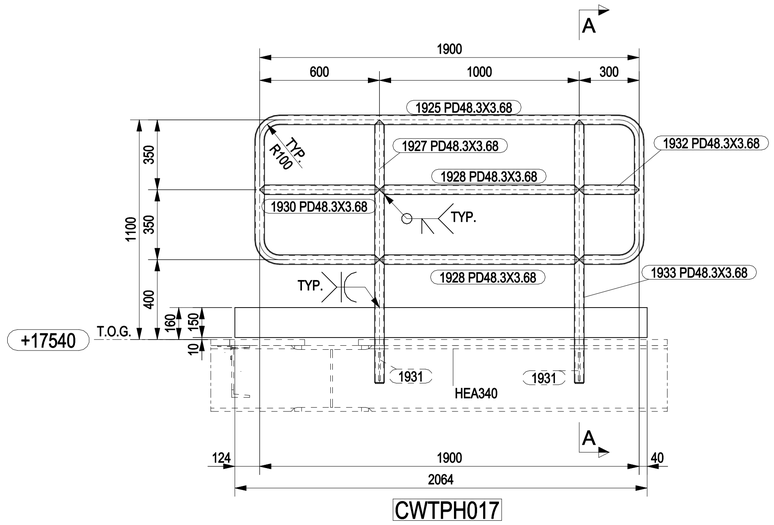



CWTPH017

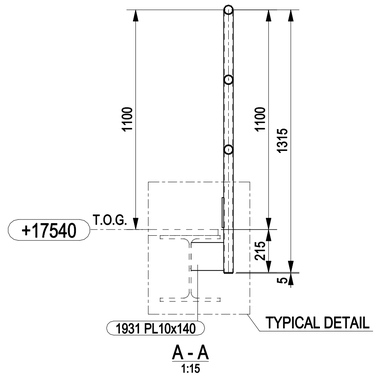

A - A
1:15

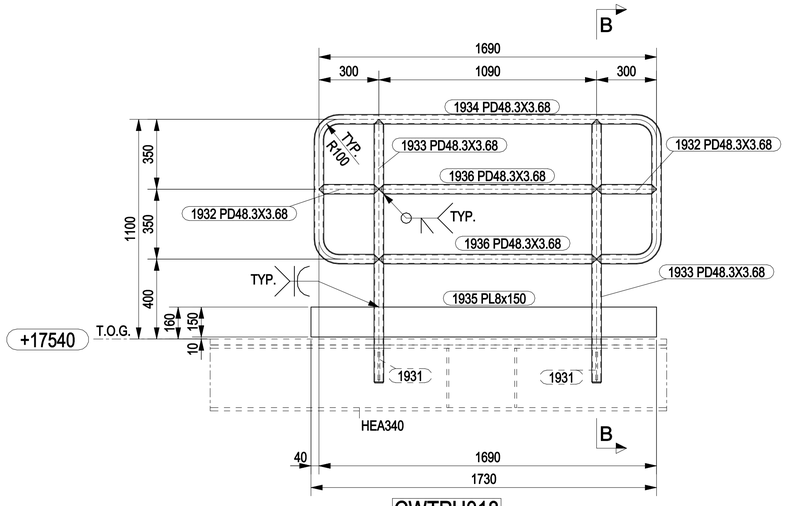


CWTPH018

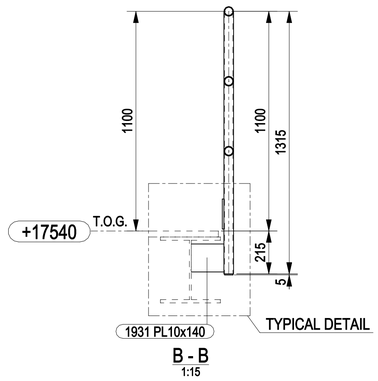

B - B
1:15

MARK	POS.	Q.TY	DENOMINATION	LENGTH (mm)	MATERIAL GRADE	STR. CAT.	WEIGHT (Kg)	P. SURF. (m^2)	NOTES
CWTPH017	1925	1	PD48.3X3.68	4028	API 5L GR B	5	15.9	0.60	
CWTPH017	1926	1	PL8x150	2064	S275JR	5	19.4	0.65	
CWTPH017	1927	1	PD48.3X3.68	1315	API 5L GR B	5	5.2	0.20	
CWTPH017	1928	2	PD48.3X3.68	1000	API 5L GR B	5	7.7	0.29	
CWTPH017	1929	2	PL5x42	42	S275JR	5	0.1	0.01	
CWTPH017	1930	1	PD48.3X3.68	600	API 5L GR B	5	2.3	0.09	
CWTPH017	1931	2	PL10x140	163	S275JR	5	3.6	0.10	
CWTPH017	1932	1	PD48.3X3.68	300	API 5L GR B	5	1.1	0.04	
CWTPH017	1933	1	PD48.3X3.68	1315	API 5L GR B	5	5.2	0.20	
CWTPH018	1929	2	PL5x42	42	S275JR	5	0.1	0.01	
CWTPH018	1931	2	PL10x140	163	S275JR	5	3.6	0.10	
CWTPH018	1932	2	PD48.3X3.68	300	API 5L GR B	5	2.1	0.08	
CWTPH018	1933	2	PD48.3X3.68	1315	API 5L GR B	5	10.3	0.39	
CWTPH018	1934	1	PD48.3X3.68	3518	API 5L GR B	5	13.9	0.53	
CWTPH018	1935	1	PL8x150	1730	S275JR	5	16.3	0.55	
CWTPH018	1936	2	PD48.3X3.68	1090	API 5L GR B	5	8.4	0.32	
						TOTALE	115.1	4.17	

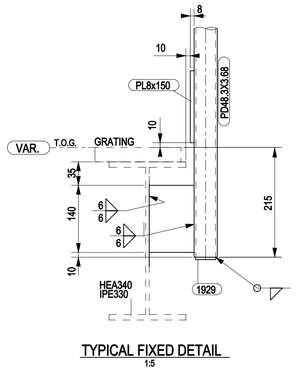


TYPICAL FIXED DETAIL
1:5

NOTES

1 – ALL DIMENSIONS AND ELEVATIONS ARE IN MILLIMETERS U.N.O.
2 – ALL ELEVATIONS ARE REFERED TO C.D.
3 – ALL HANDRAILS SHALL BE HOT DIP GALVANISED AND PAINTED

KEY PLAN

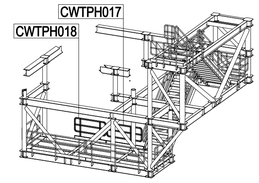

ISOMETRIC VIEW WALWKAY TP

HOLDS

REFERENCE DRAWINGS

DWG No.	DESCRIPTION

REV.	DATE	DRN	CHKD	APPD	DESCRIPTION
0	13/09/2024	CM–TS	MR	DC	ISSUED FOR CONSTRUCTION

CROSSWIND

ROSETTI MARINO

TITLE :
BASE LOAD POWER HUB (BLPH)
TP – HANDRAILS AT EL. +17540 TOG
MARK CWTPH017 – CWTPH018

CONTRACT NO./TITLE CW–I–WP4–2023–05/HOLLANDSE KUST NOORD WIND PARK			SCALE 1:15
DRAWN CM–TS	CHECKED M.ROSSI	APPROVED D.CASADIO	DATE 13/09/2024
A1	DRAWING NO. 123A90–FDL–ST–DD–90747	SHEET 001	REV. 0