


MARK	POS.	Q.TY	DENOMINATION	LENGTH (mm)	MATERIAL GRADE	STR. CAT.	WEIGHT (Kg)	P. SURF. (m^2)	NOTES
CWTPSG001	1981	1	SPD660x406.4x20	750	S420MLO	2	192.0	1.31	
CWTPSG001	1982	1	Ø406.4x20.62	550	S355MLO	3	94.1	0.69	
CWTPSG001	1983	1	PL25x406.4	850	S355MLO	3	55.9	0.63	
CWTPSG001	1984	2	PL25x190.7	850	S355MLO	3	51.8	0.63	
CWTPSG001	1991	4	PL15x175.5	176	S355MLO	3	10.9	0.22	
						TOTALE	404.8	3.47	

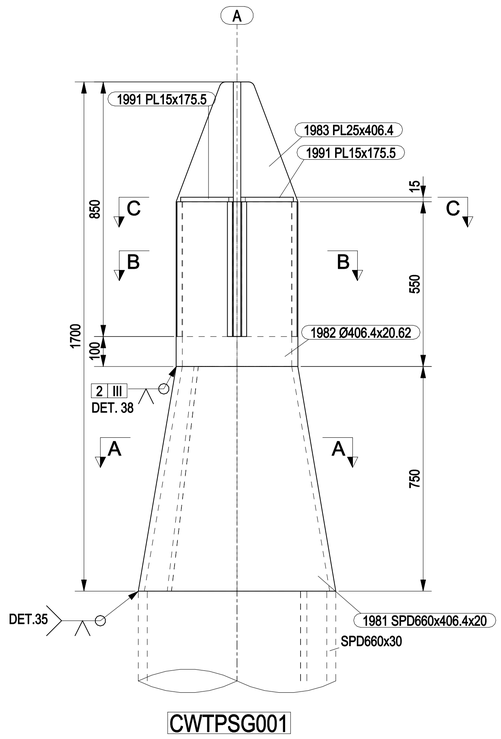


CWTPSG001

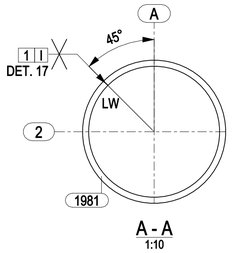


A - A
1:10

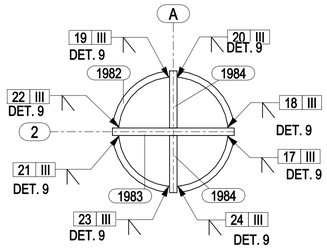


B - B
1:10

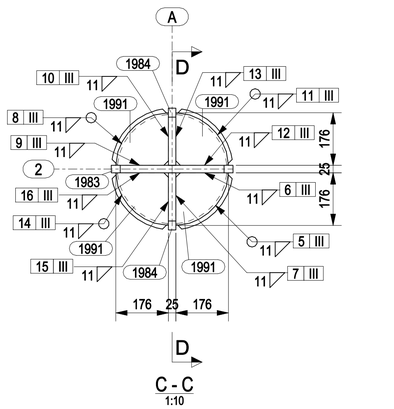


C - C
1:10

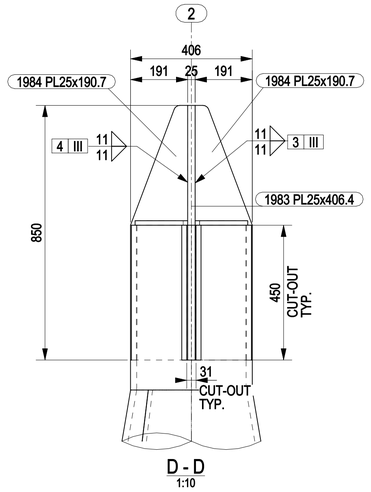


D - D
1:10

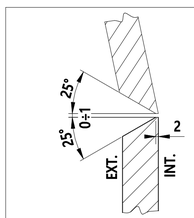


DETAIL 38

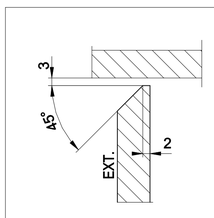

DETAIL 9

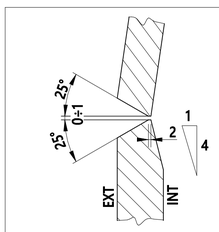

DETAIL 35

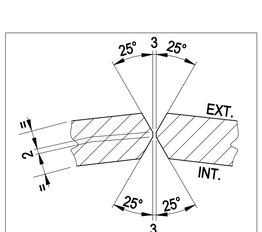


DETAIL 17

NOTES

1 – ALL DIMENSIONS AND ELEVATIONS ARE IN MILLIMETERS U.N.O.
2 – ALL ELEVATIONS ARE REFERED TO C.D.

KEY PLAN

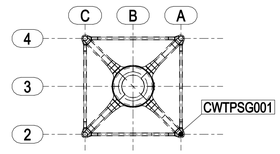

TP LAYOUT

HOLDS

REFERENCE DRAWINGS

DWG No.	DESCRIPTION
123A90-DDL–TI-DD-99042-001/002	STABBING GUIDES - ASSEMBLY AND DETAILS

REV.	DATE	DRN	CHKD	APPD	DESCRIPTION
0	20/09/2024	CM–TS	MR	DC	ISSUED FOR CONSTRUCTION

CROSSWIND

ROSETTI MARINO

TITLE :
BASE LOAD POWER HUB (BLPH)
TP – STABBING GUIDES
MARK CWTPSG001

CONTRACT NO./TITLE CW-I-WP4-2023-05/HOLLANDSE KUST NOORD WIND PARK			SCALE 1:10
DRAWN CM–TS	CHECKED M.ROSSI	APPROVED D.CASADIO	DATE 20/09/2024
A1	DRAWING NO. 123A90–FDL–ST–DD–90753	SHEET 001	REV. 0