


MARK	POS.	Q.TY	DENOMINATION	LENGTH (mm)	MATERIAL GRADE	STR. CAT.	WEIGHT (Kg)	P. SURF. (m^2)	NOTES
CWTPSG002	1985	1	SPD660x30	1450	S420MLO	2	654.1	3.13	
CWTPSG002	1986	1	SPD680x10	200	S355MLO	3	33.0	0.45	
CWTPSG003	1986	1	SPD680x10	200	S355MLO	3	33.0	0.45	
CWTPSG003	1988	1	SPD660x30	1450	S420MLO	2	654.1	3.13	
						TOTALE	1374.2	7.16	

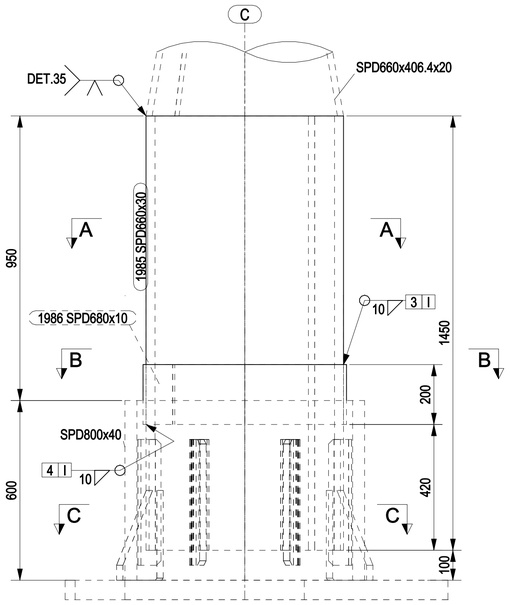


CWTPSG002

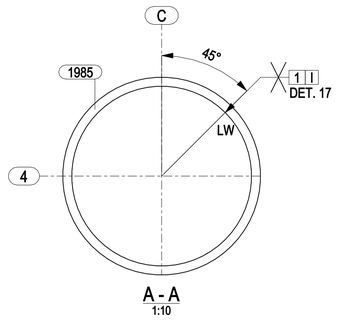

A - A
1:10

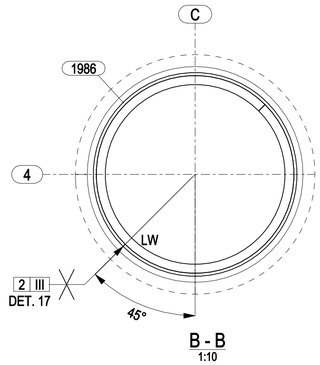


B - B
1:10

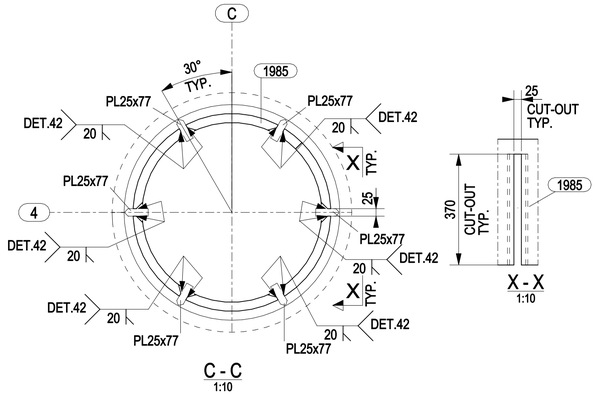


C - C
1:10


X - X
1:10

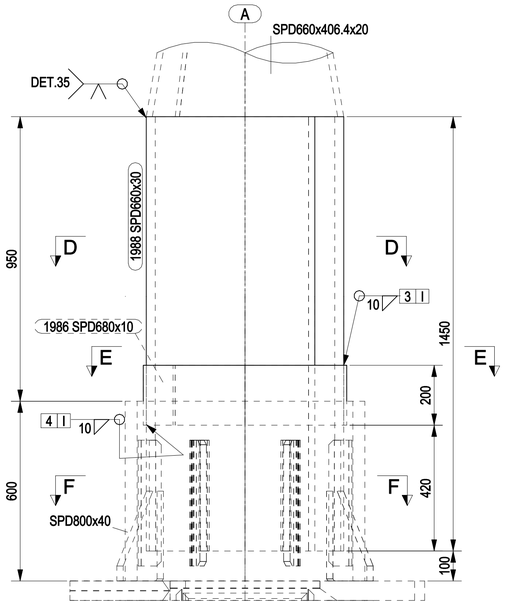


CWTPSG003

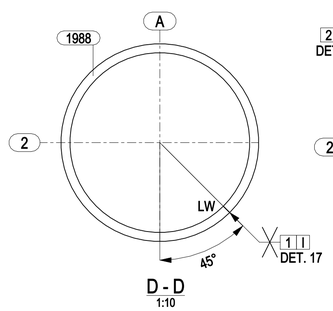


D - D
1:10

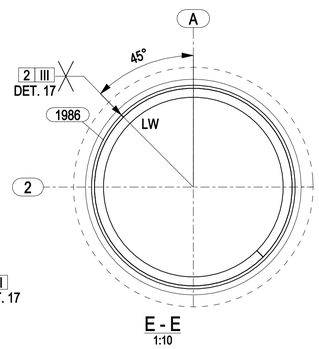


E - E
1:10

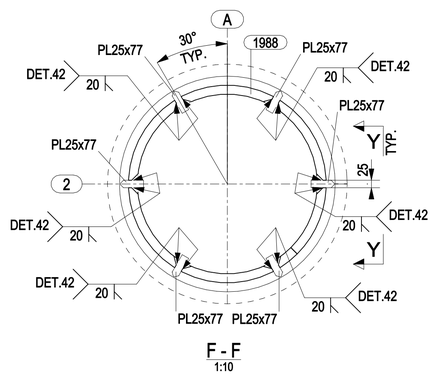


F - F
1:10

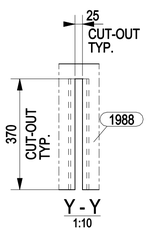


Y - Y
1:10

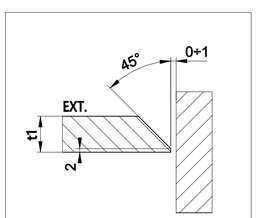

DETAIL 42

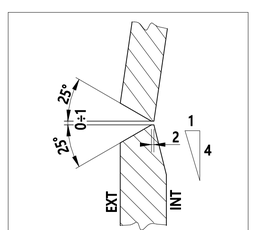

DETAIL 35

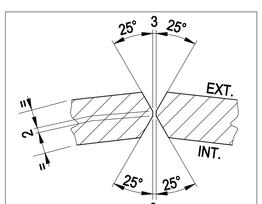


DETAIL 17

NOTES

1 – ALL DIMENSIONS AND ELEVATIONS ARE IN MILLIMETERS U.N.O.
2 – ALL ELEVATIONS ARE REFERED TO C.D.

KEY PLAN

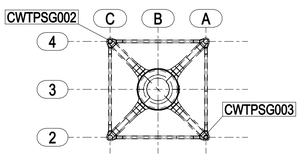

TP LAYOUT

HOLDS

REFERENCE DRAWINGS

DWG No.	DESCRIPTION
123A90-DDL-TI-DD-99042-001/002	STABBING GUIDES - ASSEMBLY AND DETAILS

REV.	DATE	DRN	CHKD	APPD	DESCRIPTION
0	20/09/2024	CM-TS	MR	DC	ISSUED FOR CONSTRUCTION

CROSSWIND

ROSETTI MARINO

TITLE :

BASE LOAD POWER HUB (BLPH)
TP – STABBING GUIDES
MARK CWTPSG002 – CWTPSG003

CONTRACT NO./TITLE CW-I-WP4-2023-05/HOLLANDSE KUST NOORD WIND PARK			SCALE 1:10
DRAWN CM-TS	CHECKED M.ROSSI	APPROVED D.CASADIO	DATE 20/09/2024

A1	DRAWING NO. 123A90-FDL-ST-DD-90754	SHEET 001	REV. 0