


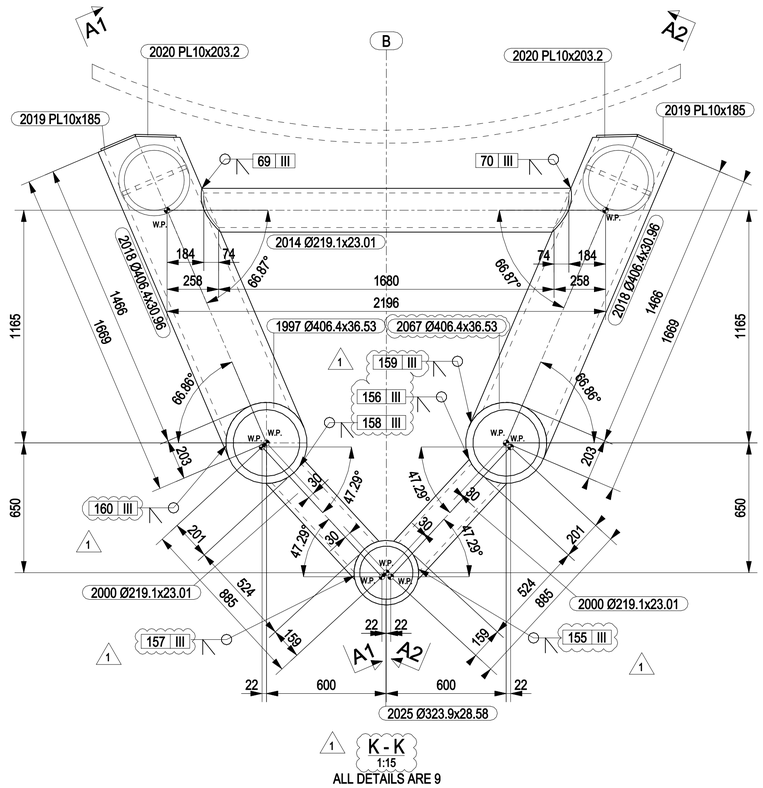


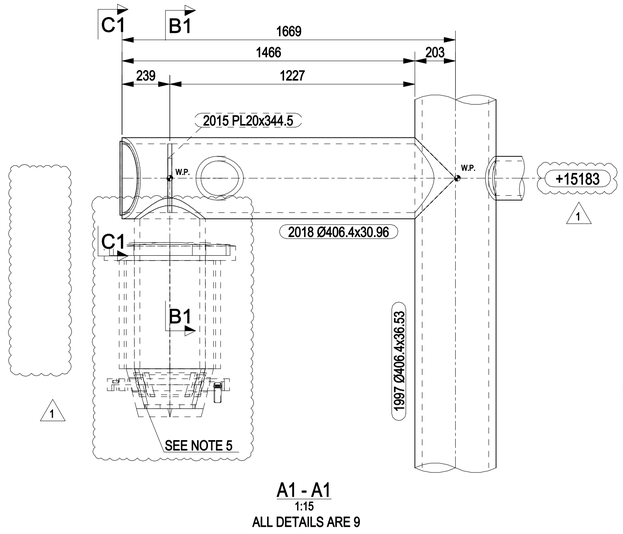

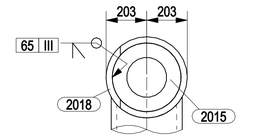


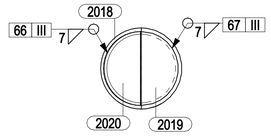

NOTES

1 – ALL DIMENSIONS AND ELEVATIONS ARE IN MILLIMETERS U.N.O.
2 – ALL ELEVATIONS ARE REFERED TO C.D.
3 – MATERIAL LIST SEE DRAWING 123A90-FDL-ST-DD-90761
4 – FOR PLAN VIEW SEE DRAWING 123A90-FDL-ST-DD-90762
5 – FOR PINS SEE DRAWINGS 123A90-FDL-ST-DD-90774/90775


KEY PLAN

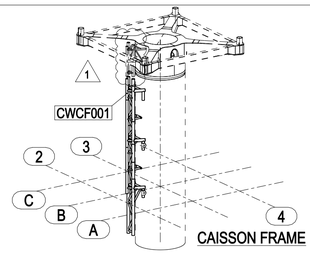



HOLDS

REFERENCE DRAWINGS


DWG No.	DESCRIPTION
123A90-DDL-ST-DD-90094	CAISSON FRAME - ASSEMBLY
123A90-DDL-ST-DD-90095	CAISSON FRAME - SECTIONS

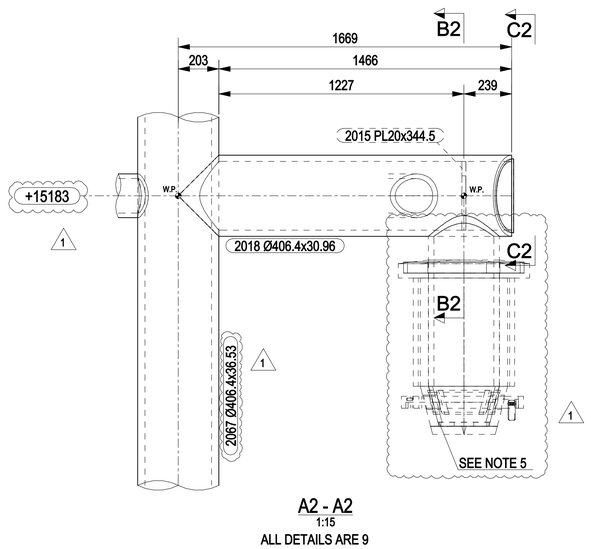

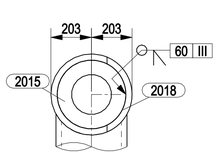

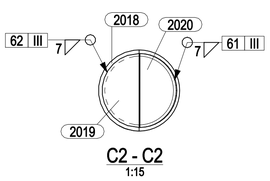

WELD DELETED: 55, 56, 57, 58, 59, 63, 64, 68

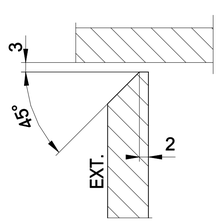

DETAIL 9

REV.	DATE	DRN	CHKD	APPD	DESCRIPTION
1	22/11/2024	CM-TS	MR	DC	REVISED WHERE INDICATED
0	25/09/2024	CM-TS	MR	DC	ISSUED FOR CONSTRUCTION

CROSSWIND

ROSETTI MARINO

TITLE :
BASE LOAD POWER HUB (BLPH)
CAISSON FRAME
MARK CWCF001

CONTRACT NO./TITLE CW-I-WP4-2023-05/HOLLANDSE KUST NOORD WIND PARK			SCALE 1:25
DRAWN CM-TS	CHECKED M.ROSSI	APPROVED D.CASADIO	DATE 22/11/2024
A1	DRAWING NO. 123A90-FDL-ST-DD-90764	SHEET 001	REV. 1