



MARK	POS.	Q.TY	DENOMINATION	LENGTH (mm)	MATERIAL GRADE	STR. CAT.	WEIGHT (Kg)	P. SURF. (m^2)	NOTES
CWCF002	2060	2	Ø406.4x10.31	4650	API5LX52	3	933.9	11.89	
CWCF002	2061	1	Ø323.9x28.58	4360	API5LX52	3	904.4	4.46	
CWCF002	2062	3	Ø168.3x9.52	896	API5LX52	3	91.6	1.32	
CWCF002	2063	6	Ø168.3x9.52	603	API5LX52	3	120.9	1.76	
CWCF002	2064	4	Ø273.1x11.13	1660	API5LX52	3	441.3	5.33	
CWCF002	2065	2	Ø168.3x9.52	1609	API5LX52	3	116.1	1.67	
CWCF002	2066	2	Ø168.3x9.52	1895	API5LX52	3	134.8	1.93	
						TOTALE	2743.1	28.36	

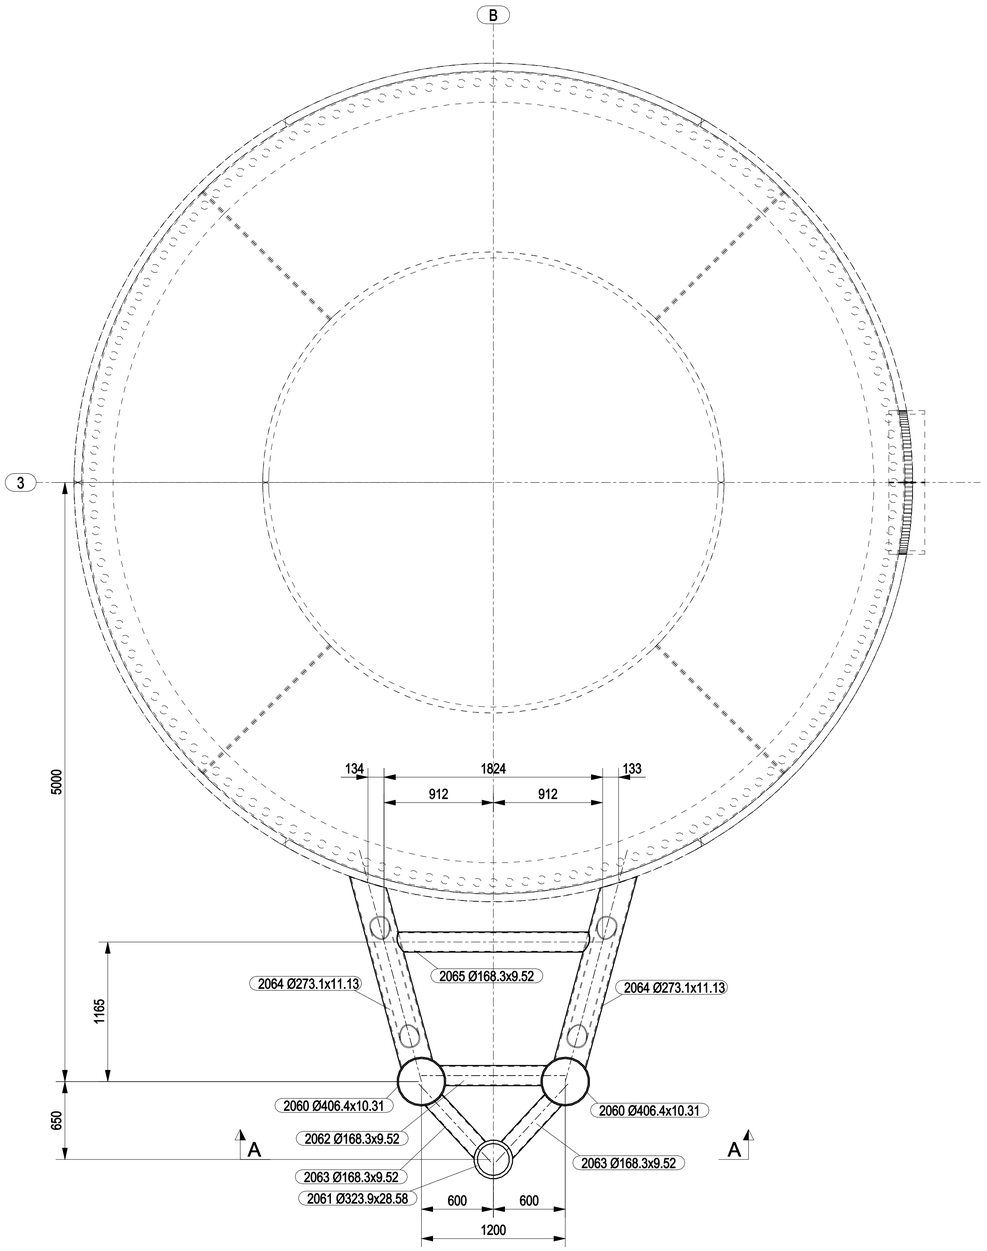

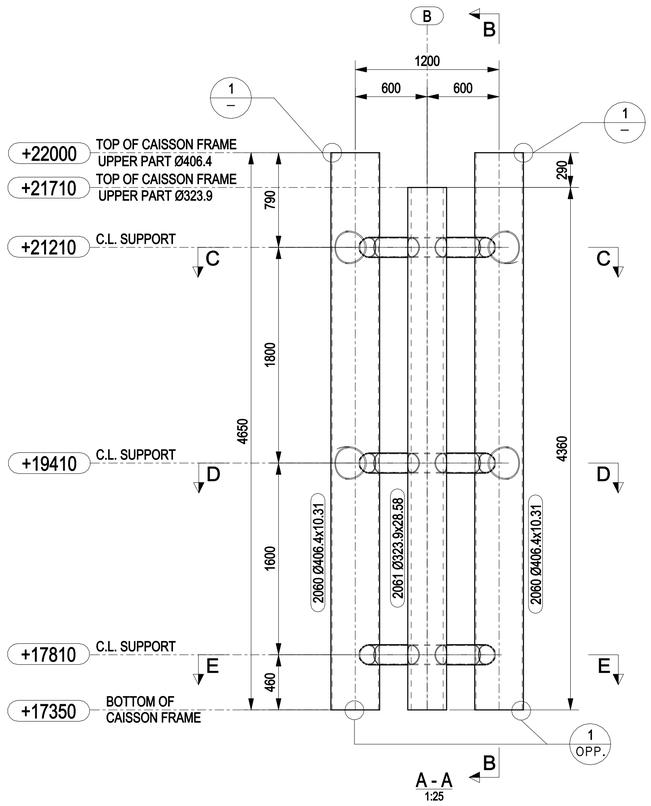

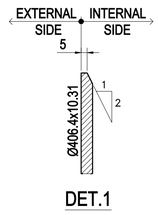

DET.1

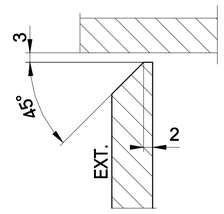


DETAIL 9

NOTES

1 – ALL DIMENSIONS AND ELEVATIONS ARE IN MILLIMETERS U.N.O.
2 – ALL ELEVATIONS ARE REFERED TO C.D.
3 – FOR SECTIONS B–B & C–C SEE DWG 123A90–FDL–ST–DD–90771
4 – FOR SECTIONS D–D & E–E SEE DWG 123A90–FDL–ST–DD–90772

KEY PLAN

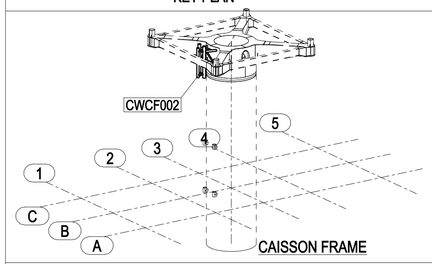

HOLDS

REFERENCE DRAWINGS

DWG No.	DESCRIPTION
123A90-DDL-ST-DD-90126-001/002	CAISSON FRAME - ASSEMBLY AND SECTIONS

REV.	DATE	DRN	CHKD	APPD	DESCRIPTION
0	20/11/2024	CM–TS	MR	DC	ISSUED FOR CONSTRUCTION

CROSSWIND

ROSETTI MARINO

TITLE :

BASE LOAD POWER HUB (BLPH)
CAISSON FRAME
MARK CWCF002

CONTRACT NO./TITLE CW–I–WP4–2023–05/HOLLANDSE KUST NOORD WIND PARK			SCALE 1:25
DRAWN CM–TS	CHECKED M.ROSSI	APPROVED D.CASADIO	DATE 20/11/2024
A1	DRAWING NO. 123A90–FDL–ST–DD–90770	SHEET 001	REV. 0