

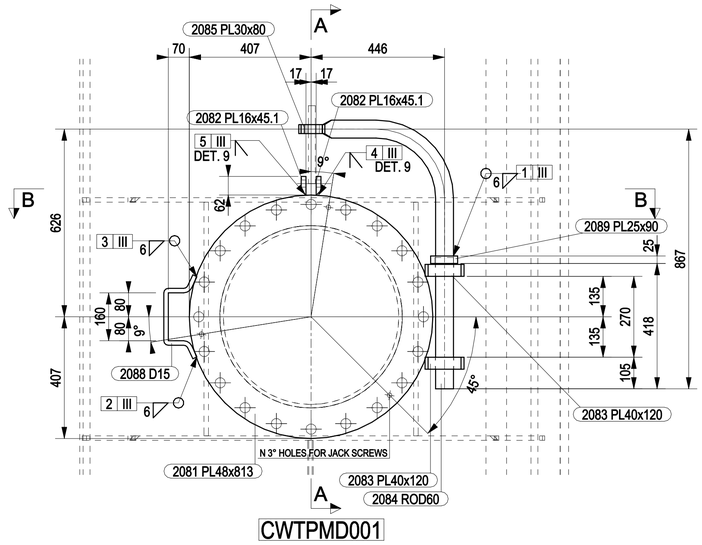


CWTPMD001

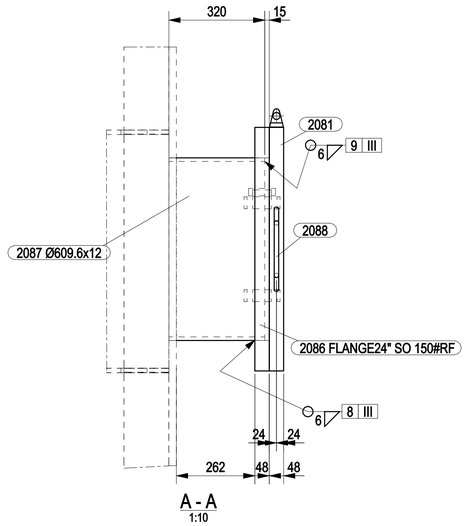


A - A
1:10


MARK	POS.	Q.TY	DENOMINATION	LENGTH (mm)	MATERIAL GRADE	STR. CAT.	WEIGHT (Kg)	P. SURF. (m^2)	NOTES
CWTPMD001	2081	1	MANHOLE FLANGE	813	ASTM A182	3	194.0	1.15	
CWTPMD001	2082	2	PL16x45.1	65	A516 GR.70	3	0.3	0.01	
CWTPMD001	2083	2	PL40x120	130	A516 GR.70	3	7.8	0.10	
CWTPMD001	2084	1	ROD60	1174	A36	3	25.5	0.22	
CWTPMD001	2085	1	PL30x80	90	A516 GR.70	3	1.5	0.02	
CWTPMD001	2086	1	FLANGE24" SO 150#RF	813	ASTM A182	3	84.2	0.66	
CWTPMD001	2087	1	Ø609.6x12	320	API5LX52	3	56.5	0.64	
CWTPMD001	2088	1	D15	418	A36	3	0.6	0.02	
CWTPMD001	2089	1	PL25x90	90	A516 GR.70	3	0.8	0.02	
						TOTALE	371.1	2.86	

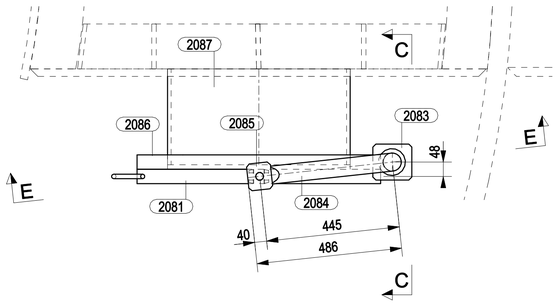


B - B
1:10

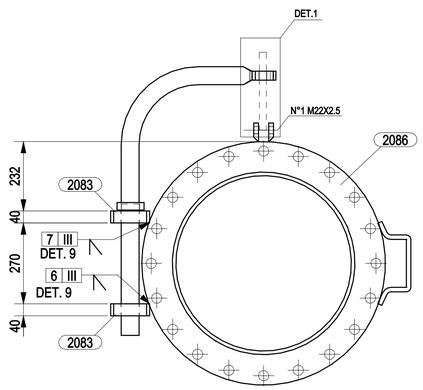


D - D
1:10

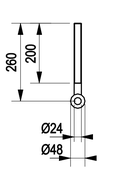


DET.1
EYE BOLT

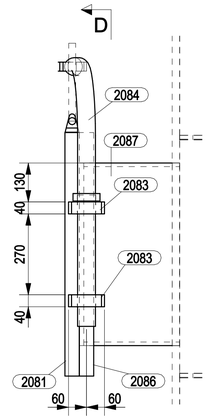


C - C
1:10

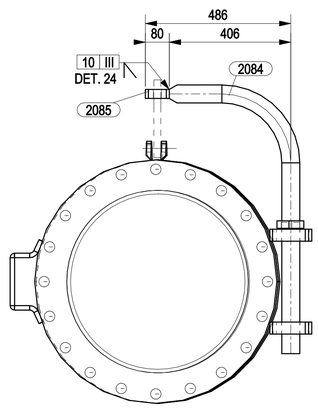

E - E
1:10

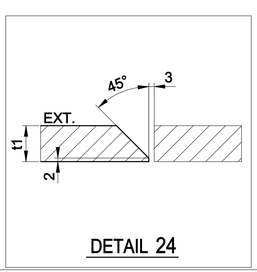

DETAIL 24

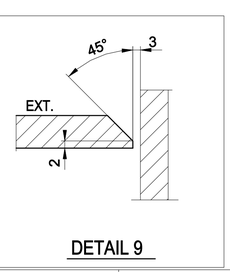


DETAIL 9

NOTES

1 – ALL DIMENSIONS AND ELEVATIONS ARE IN MILLIMETERS U.N.O.
2 – ALL ELEVATIONS ARE REFERED TO C.D.

KEY PLAN

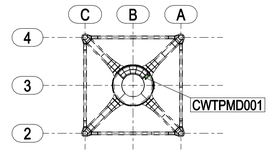

TP LAYOUT

HOLDS

REFERENCE DRAWINGS

DWG No.	DESCRIPTION
1723001756-MAC-DD-00023	MANHOLE DAVIT - H2 STORAGE VASSEL ITEM : V-25001A/F

REV.	DATE	DRN	CHKD	APPD	DESCRIPTION
0	28/11/2024	CM–TS	MR	DC	ISSUED FOR CONSTRUCTION

CROSSWIND

ROSETTI MARINO

TITLE :
BASE LOAD POWER HUB (BLPH)
TP – MANHOLE DAVIT
MARK CWTPMD001

CONTRACT NO./TITLE CW–I–WP4–2023–05/HOLLANDSE KUST NOORD WIND PARK | SCALE 1:20

DRAWN CM–TS | CHECKED M.ROSSI | APPROVED D.CASADIO | DATE 28/11/2024

A1 | DRAWING NO. 123A90–FDL–ST–DD–90773 | SHEET 001 | REV. 0