


MARK	POS.	Q.TY	DENOMINATION	LENGTH (mm)	MATERIAL GRADE	STR. CAT.	WEIGHT (Kg)	P. SURF. (m^2)	NOTES
CWS001	2187	1	Ø273.1x12.7	4203	API5LX52	3	328.6	3.50	
CWS002	2187	1	Ø273.1x12.7	4203	API5LX52	3	328.6	3.50	
						TOTALE	657.2	7.01	

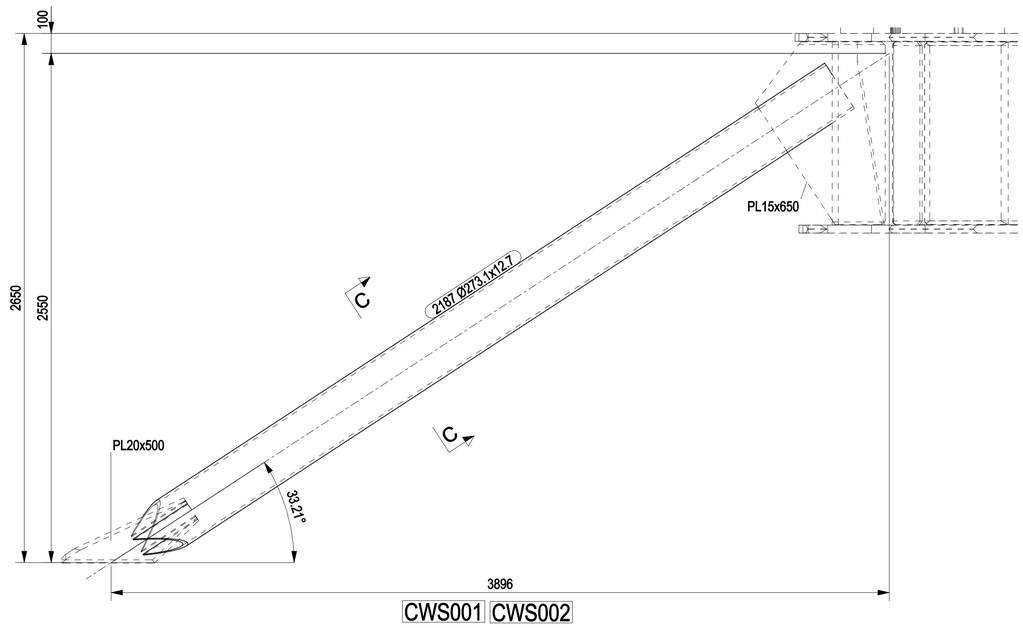


CWS001 CWS002

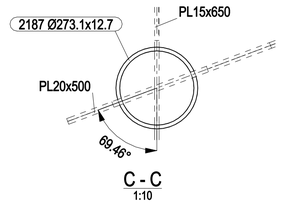


C - C
1:10

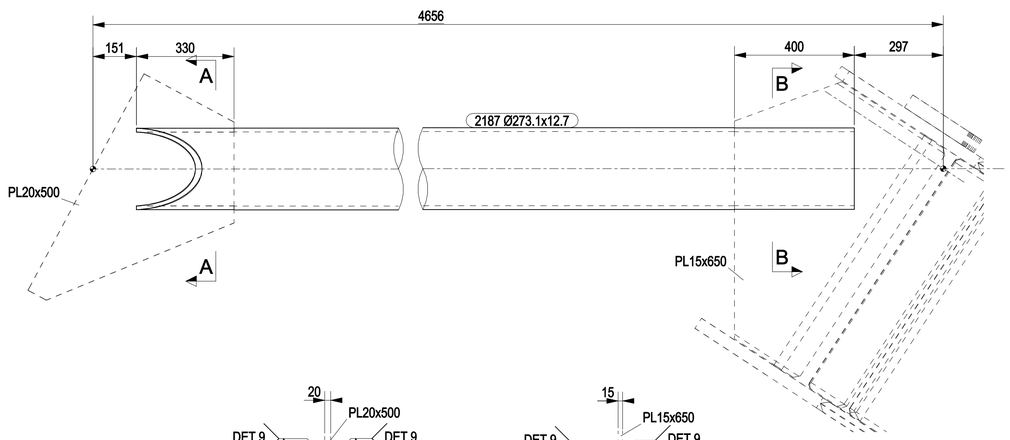


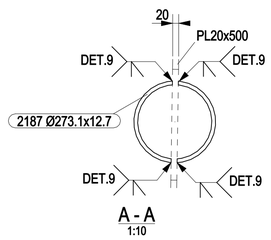

A - A
1:10

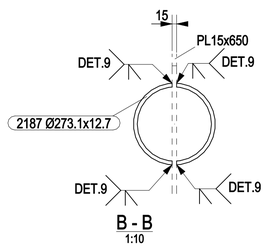

B - B
1:10

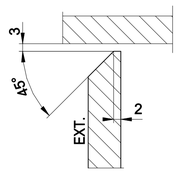


DETAIL 9

NOTES

1 – ALL DIMENSIONS AND ELEVATIONS ARE IN MILLIMETERS U.N.O.
2 – ALL ELEVATIONS ARE REFERED TO C.D.

KEY PLAN

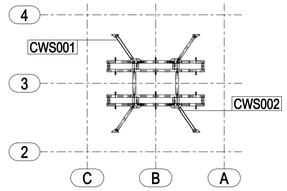

UPPER GRILLAGE

HOLDS

REFERENCE DRAWINGS

DWG No.	DESCRIPTION
123A90-DDL-TI-DD-99041-001/002	TP - SEAFASTENING - ASSEMBLY AND DETAILS

REV.	DATE	DRN	CHKD	APPD	DESCRIPTION
0	21/02/2025	CM–TS	MR	DC	ISSUED FOR CONSTRUCTION

CROSSWIND

ROSETTI MARINO

TITLE :

BASE LOAD POWER HUB (BLPH)
TP SEAFASTENING
MARK CWS001 – CWS002

CONTRACT NO./TITLE CW–I–WP4–2023–05/HOLLANDSE KUST NOORD WIND PARK				SCALE 1:15
DRAWN CM–TS	CHECKED M.ROSSI	APPROVED D.CASADIO		DATE 21/02/2025
A1	DRAWING NO. 123A90–FDL–ST–DD–90789		SHEET 001	REV. 0