


MARK	POS.	Q.TY	DENOMINATION	LENGTH (mm)	MATERIAL GRADE	STR. CAT.	WEIGHT (Kg)	P. SURF. (m^2)	NOTES
CWS007	2189	1	Ø273.1x12.7	4203	API5LX52	3	328.6	3.50	
CWS008	2189	1	Ø273.1x12.7	4203	API5LX52	3	328.6	3.50	
						TOTALE	657.2	7.01	

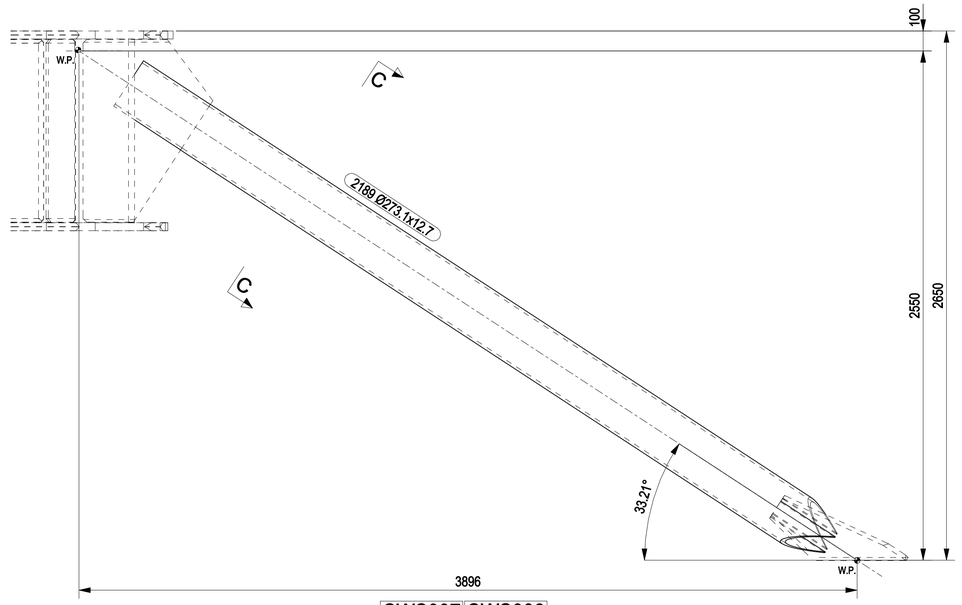


CWS007 CWS008

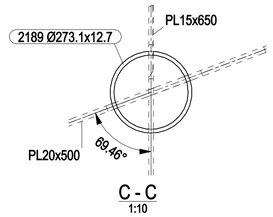


C - C
1:10

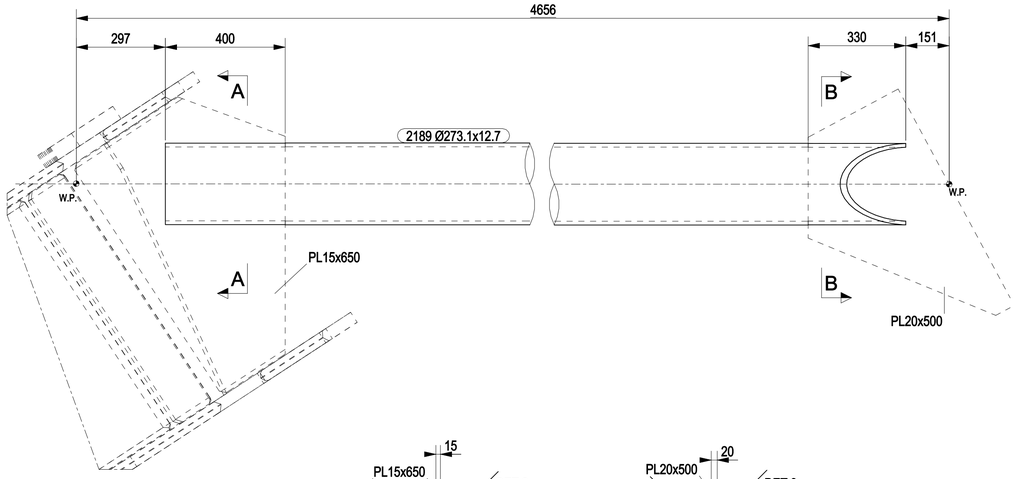


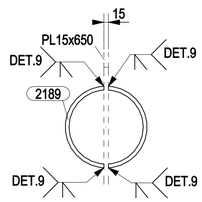

A - A
1:10

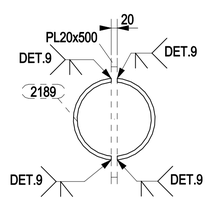

B - B
1:10

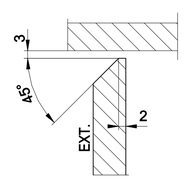


DETAIL 9

NOTES

1 – ALL DIMENSIONS AND ELEVATIONS ARE IN MILLIMETERS U.N.O.
2 – ALL ELEVATIONS ARE REFERED TO C.D.

KEY PLAN

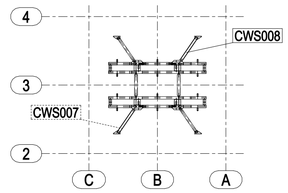

UPPER GRILLAGE

HOLDS

REFERENCE DRAWINGS

DWG No.	DESCRIPTION
123A90-DDL-TI-DD-99041-001/002	TP - SEAFASTENING - ASSEMBLY AND DETAILS

REV.	DATE	DRN	CHKD	APPD	DESCRIPTION
0	21/02/2025	CM-TS	MR	DC	ISSUED FOR CONSTRUCTION

CROSSWIND

ROSETTI MARINO

TITLE :
BASE LOAD POWER HUB (BLPH)
TP SEAFASTENING
MARK CWS007 – CWS008

CONTRACT NO./TITLE CW-I-WP4-2023-05/HOLLANDSE KUST NOORD WIND PARK | SCALE 1:15

DRAWN CM-TS | CHECKED M.ROSSI | APPROVED D.CASADIO | DATE 21/02/2025

A1 | DRAWING NO. 123A90-FDL-ST-DD-90791 | SHEET 001 | REV. 0