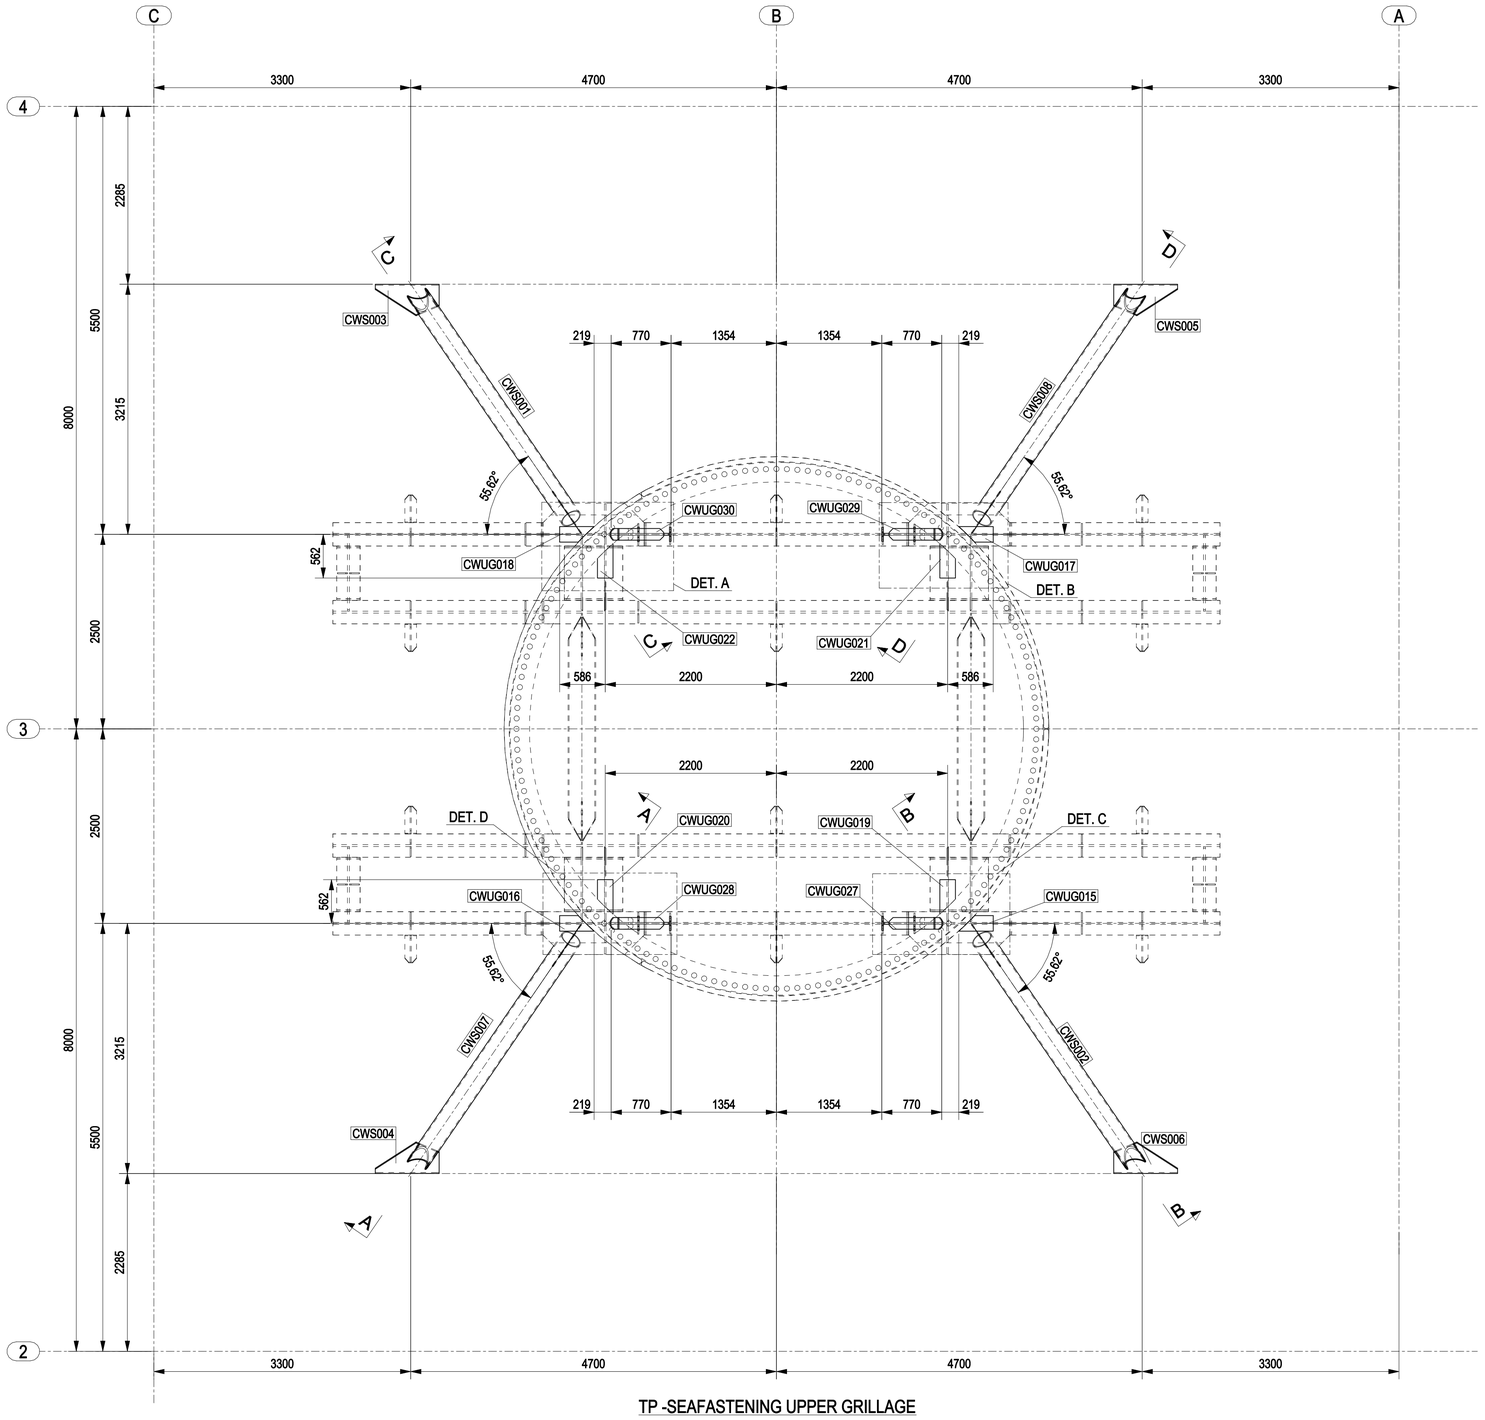



TP -SEAFASTENING UPPER GRILLAGE

MARKS	DRAWING NUMBER	NOTES
CWS001	123A90-FDL-ST-DD-90789	
CWS002	123A90-FDL-ST-DD-90789	
CWS003	123A90-FDL-ST-DD-90790	
CWS004	123A90-FDL-ST-DD-90790	
CWS005	123A90-FDL-ST-DD-90790	
CWS006	123A90-FDL-ST-DD-90790	
CWS007	123A90-FDL-ST-DD-90791	
CWS008	123A90-FDL-ST-DD-90791	
CWUG015	123A90-FDL-ST-DD-90783	
CWUG016	123A90-FDL-ST-DD-90783	
CWUG017	123A90-FDL-ST-DD-90783	
CWUG018	123A90-FDL-ST-DD-90783	
CWUG019	123A90-FDL-ST-DD-90784	
CWUG020	123A90-FDL-ST-DD-90784	
CWUG021	123A90-FDL-ST-DD-90784	
CWUG022	123A90-FDL-ST-DD-90784	
CWUG027	123A90-FDL-ST-DD-90785	
CWUG028	123A90-FDL-ST-DD-90786	
CWUG029	123A90-FDL-ST-DD-90787	
CWUG030	123A90-FDL-ST-DD-90788	

NOTES

1 – ALL DIMENSIONS AND ELEVATIONS ARE IN MILLIMETERS U.N.O.
2 – ALL ELEVATIONS ARE REFERED TO C.D.
3 – FOR SECTIONS SEE DWG 123A90–FDL–ST–DD–90793

KEY PLAN

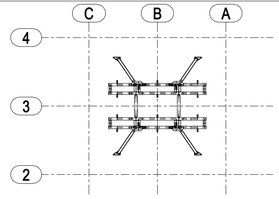

UPPER GRILLAGE

HOLDS

REFERENCE DRAWINGS

DWG No.	DESCRIPTION
123A90-DDL-TI-DD-99041-001/002/003	TP - SEAFASTENING ASSEMBLY AND DETAILS

REV.	DATE	DRN	CHKD	APPD	DESCRIPTION
0	25/02/2025	CM–TS	MR	DC	ISSUED FOR CONSTRUCTION

CROSSWIND

ROSETTI MARINO

TITLE :
BASE LOAD POWER HUB (BLPH)
TP – SEAFASTENING UPPER GRILLAGE
ASSEMBLY

CONTRACT NO./TITLE CW–I–WP4–2023–05/HOLLANDSE KUST NOORD WIND PARK			SCALE 1:35
DRAWN CM–TS	CHECKED M.ROSSI	APPROVED D.CASADIO	DATE 25/02/2025
A1	DRAWING NO. 123A90–FDL–ST–DD–90792	SHEET 001	REV. 0