



MARK	POS.	Q.TY	DENOMINATION	LENGTH (mm)	MATERIAL GRADE	STR. CAT.	WEIGHT (Kg)	P. SURF. (m^2)	NOTES
CWLWG001	2134	1	HEB800	2300	S355J2	4	602.0	6.24	
CWLWG001	2135	1	HEB800	2600	S355J2	4	680.7	7.05	
CWLWG001	2137	2	PL15x686.6	1767	S355MLO	3	167.7	2.98	
CWLWG001	2138	2	PL10x150	1630	S355MLO	3	37.2	1.02	
CWLWG001	2139	4	PL15x131.2	734	S355MLO	3	45.2	0.87	
CWLWG001	2140	4	PL15x131.2	350	S355MLO	3	16.8	0.34	
CWLWG001	2141	2	PL15x542.5	1250	S355MLO	3	95.2	1.72	
CWLWG001	2144	1	PL15x297	800	S355MLO	3	17.1	0.32	
						TOTALE	1662.0	20.55	

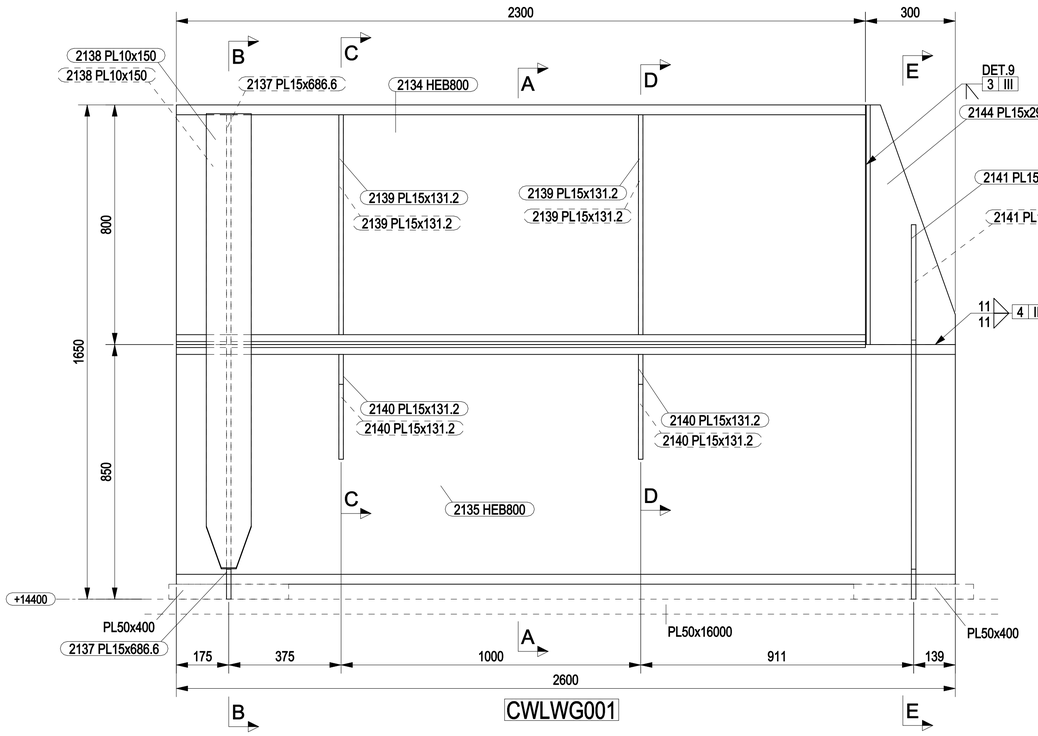

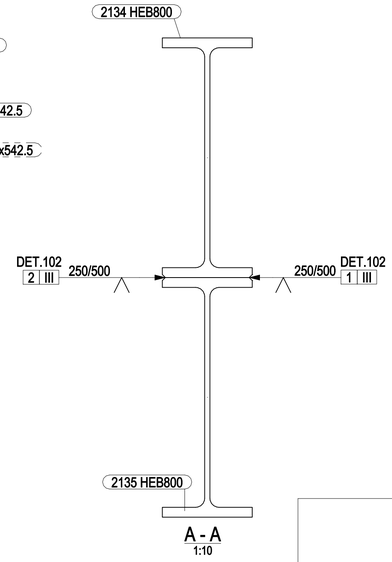


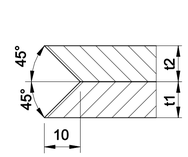


DETAIL 102

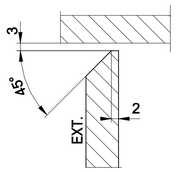


DETAIL 9

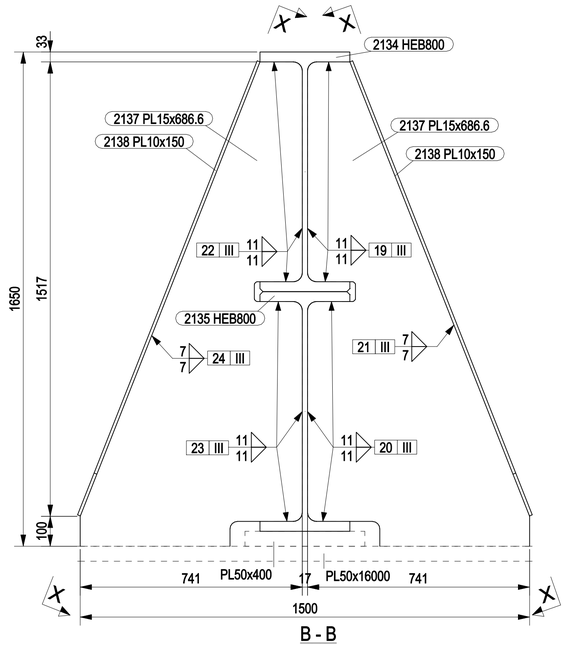


B - B
1:10

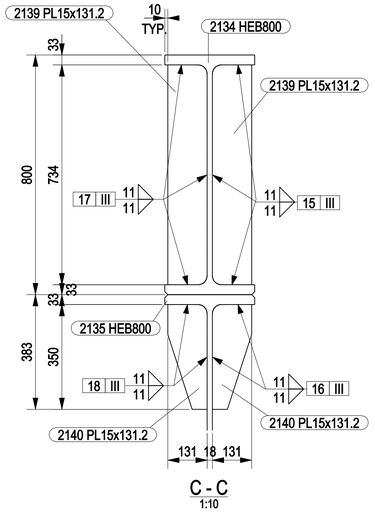


C - C
1:10

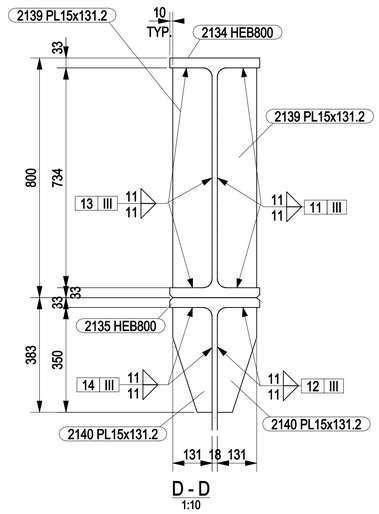

D - D
1:10

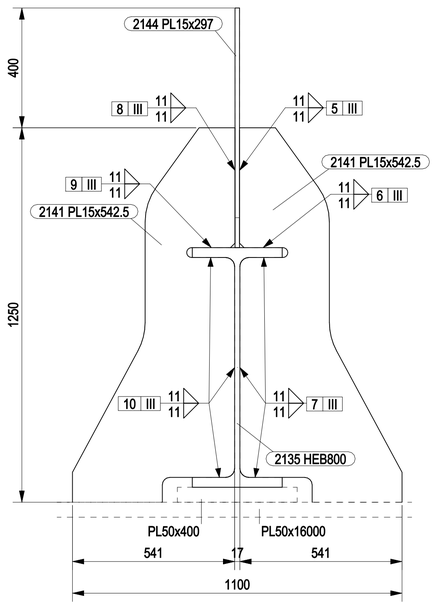

E - E
1:10

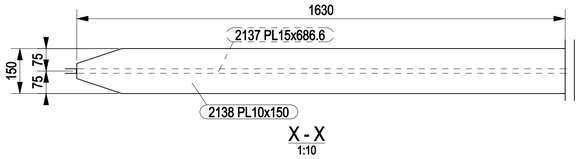


X - X
1:10

NOTES

1 – ALL DIMENSIONS AND ELEVATIONS ARE IN MILLIMETERS U.N.O.
2 – ALL ELEVATIONS ARE REFERED TO C.D.

KEY PLAN

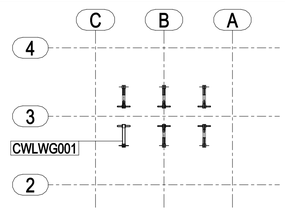

LOWER GRILLAGE

HOLDS

REFERENCE DRAWINGS

DWG No.	DESCRIPTION
123A90-DDL-TI-DD-99039	TP - LOWER GRILLAGE - ASSEMBLY
123A90-DDL-TI-DD-99040-001	TP - LOWER GRILLAGE - SECTIONS AND DETAILS

REV.	DATE	DRN	CHKD	APPD	DESCRIPTION
0	21/02/2025	CM-TS	MR	DC	ISSUED FOR CONSTRUCTION

CROSSWIND

ROSETTI MARINO

TITLE :
BASE LOAD POWER HUB (BLPH)
MARK LOWER GRILLAGE
MARK CWLWG001

CONTRACT NO./TITLE CW-I-WP4-2023-05/HOLLANDSE KUST NOORD WIND PARK			SCALE 1:10
DRAWN CM-TS	CHECKED M.ROSSI	APPROVED D.CASADIO	DATE 21/02/2025
A1	DRAWING NO. 123A90-FDL-ST-DD-90794	SHEET 001	REV. 0