



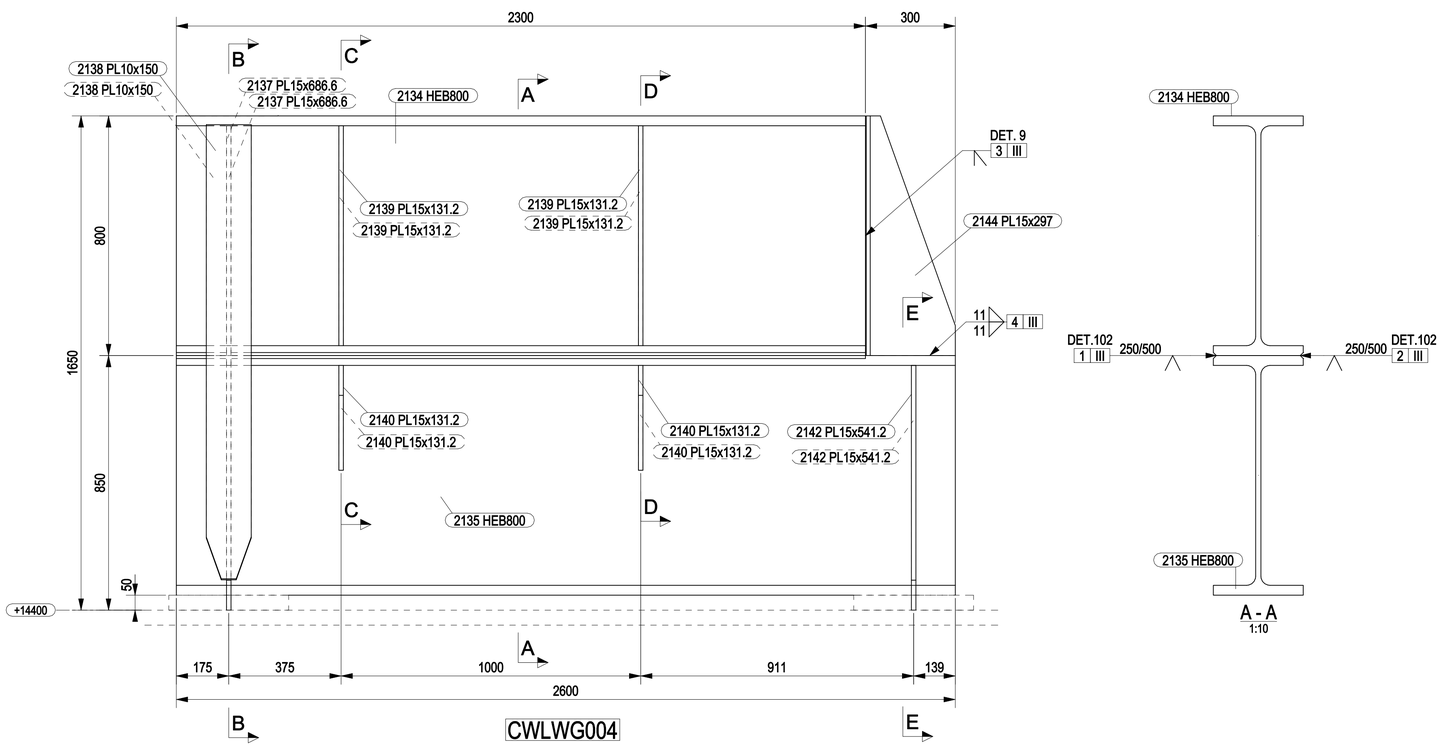



MARK	POS.	Q.TY	DENOMINATION	LENGTH (mm)	MATERIAL GRADE	STR. CAT.	WEIGHT (Kg)	P. SURF. (m^2)	NOTES
CWLWG004	2134	1	HEB800	2300	S355J2	4	602.0	6.24	
CWLWG004	2135	1	HEB800	2600	S355J2	4	680.7	7.05	
CWLWG004	2137	2	PL15x686.6	1767	S355MLO	3	167.7	2.98	
CWLWG004	2138	2	PL10x150	1630	S355MLO	3	37.2	1.02	
CWLWG004	2139	4	PL15x131.2	734	S355MLO	3	45.2	0.87	
CWLWG004	2140	4	PL15x131.2	350	S355MLO	3	16.8	0.34	
CWLWG004	2142	2	PL15x541.2	817	S355MLO	3	65.6	1.19	
CWLWG004	2144	1	PL15x297	800	S355MLO	3	17.1	0.32	
						TOTALE	1632.3	20.01	

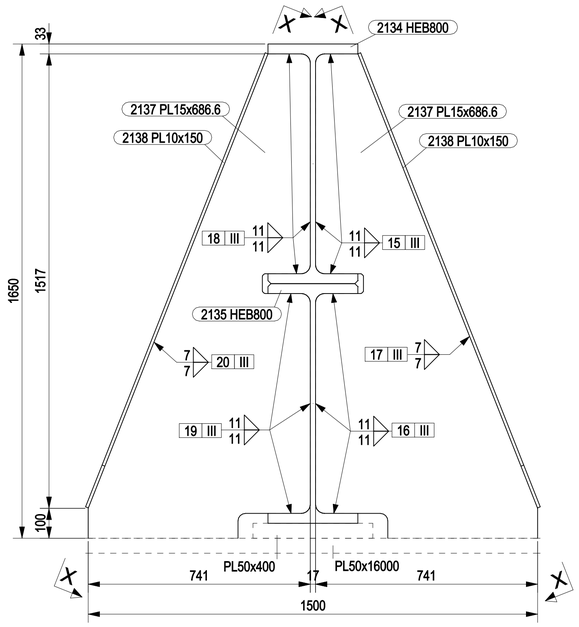


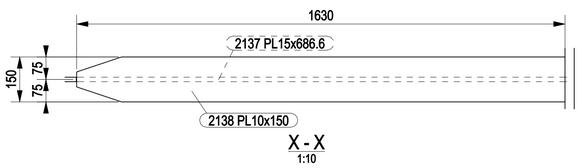

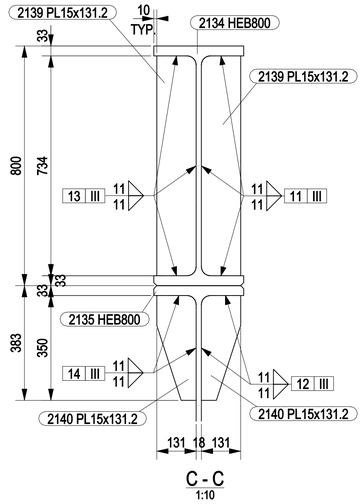


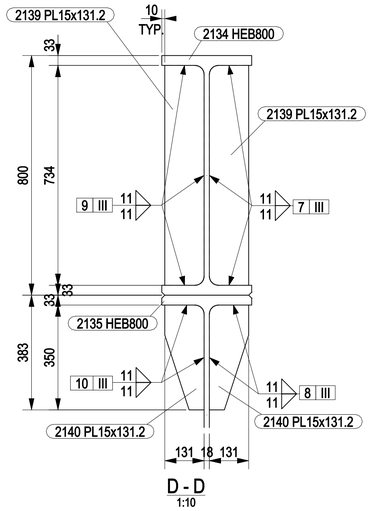

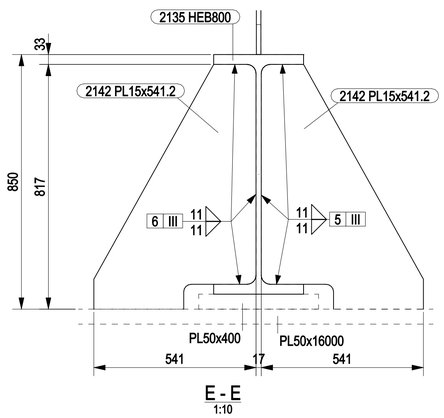

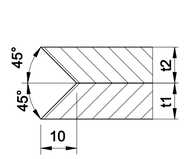

DETAIL 102

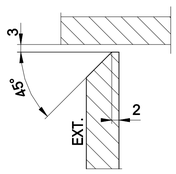


DETAIL 9

NOTES

1 – ALL DIMENSIONS AND ELEVATIONS ARE IN MILLIMETERS U.N.O.
2 – ALL ELEVATIONS ARE REFERED TO C.D.

KEY PLAN

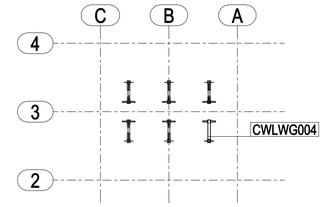

LOWER GRILLAGE

HOLDS

REFERENCE DRAWINGS

DWG No.	DESCRIPTION
123A90-DDL-TI-DD-99039	TP - LOWER GRILLAGE - ASSEMBLY
123A90-DDL-TI-DD-99040-002	TP - LOWER GRILLAGE - SECTION AND DETAILS

REV.	DATE	DRN	CHKD	APPD	DESCRIPTION
0	21/02/2025	CM-TS	MR	DC	ISSUED FOR CONSTRUCTION

CROSSWIND

ROSETTI MARINO

TITLE :
BASE LOAD POWER HUB (BLPH)
MARK LOWER GRILLAGE
MARK CWLWG004

CONTRACT NO./TITLE CW-I-WP4-2023-05/HOLLANDSE KUST NOORD WIND PARK			SCALE 1:10
DRAWN CM-TS	CHECKED M.ROSSI	APPROVED D.CASADIO	DATE 21/02/2025

A1	DRAWING NO. 123A90-FDL-ST-DD-90797	SHEET 001	REV. 0