

MARK	POS.	Q.TY	DENOMINATION	LENGTH (mm)	MATERIAL GRADE	STR. CAT.	WEIGHT (Kg)	P. SURF. (m^2)	NOTES
CWG005	2139	24	PL15x131.2	734	S355MLO	3	271.1	5.22	
CWG005	2168	2	HEB800	4200	S355J2	3	2203.5	22.79	
CWG005	2170	2	HEB800	3182	S355J2	3	1569.7	17.27	
CWG005	2174	2	PL20x450	764	S355MLO	3	73.2	1.02	
CWG005	2182	4	PL20x131.2	734	S355MLO	3	60.2	0.90	
CWG005	2183	2	PL20x450	764	S355MLO	3	73.2	1.02	
CWG008	2139	24	PL15x131.2	734	S355MLO	3	271.1	5.22	
CWG008	2168	2	HEB800	4200	S355J2	3	2203.5	22.79	
CWG008	2170	2	HEB800	3182	S355J2	3	1569.7	17.27	
CWG008	2174	2	PL20x450	764	S355MLO	3	73.2	1.02	
CWG008	2182	4	PL20x131.2	734	S355MLO	3	60.2	0.90	
CWG008	2183	2	PL20x450	764	S355MLO	3	73.2	1.02	
						TOTALE	8501.9	96.44	

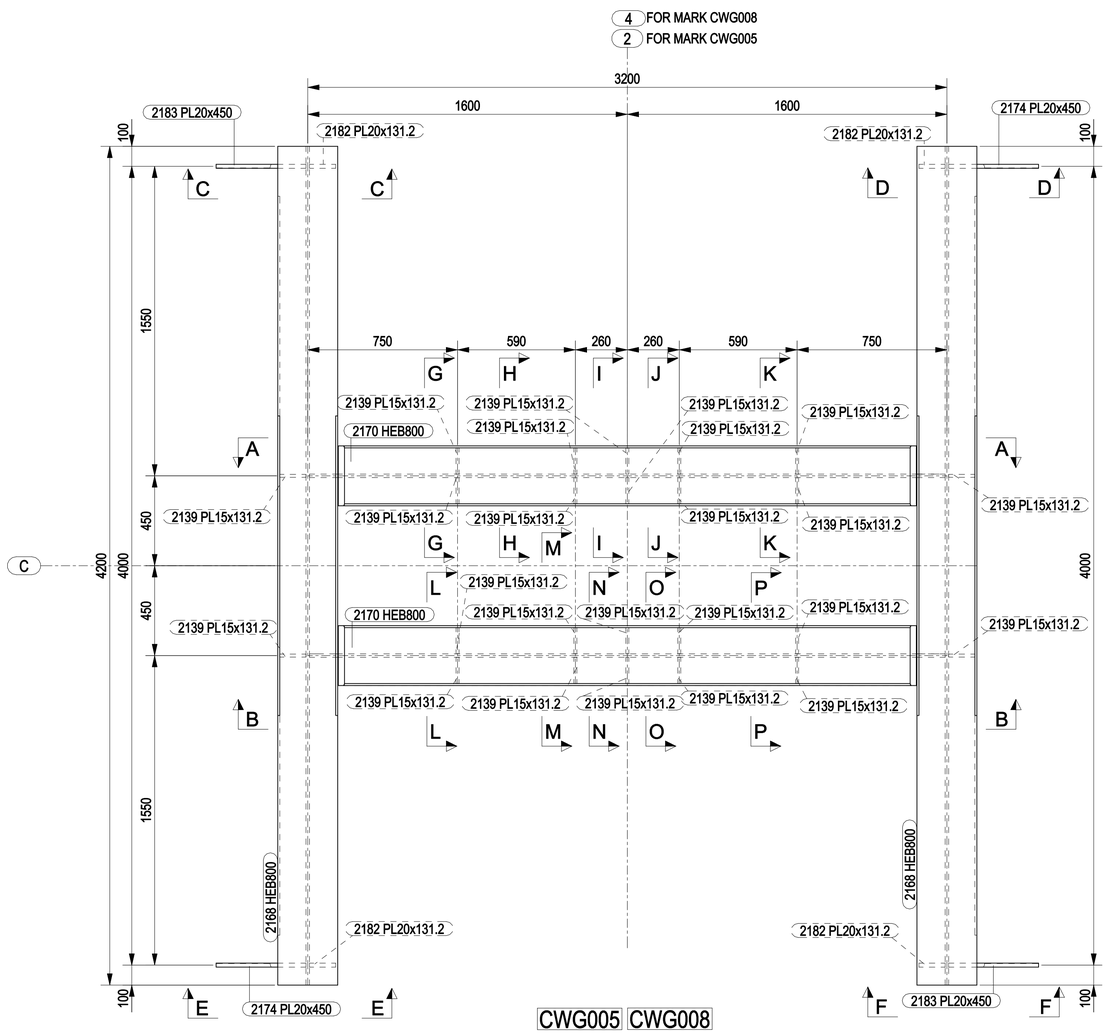

NOTES

1 – ALL DIMENSIONS AND ELEVATIONS ARE IN MILLIMETERS U.N.O.
2 – ALL ELEVATIONS ARE REFERED TO C.D.
3 – FOR SECTIONS SEE DWG 123A90-FDL-ST-DD-90804

KEY PLAN

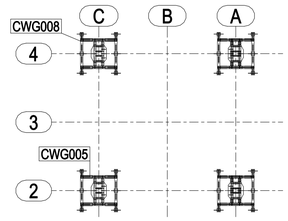

GRILLAGE

HOLDS

REFERENCE DRAWINGS

DWG No.	DESCRIPTION
123A90-DDL-TI-DD-99021	TOP SIDE - GRILLAGE - ASSEMBLY
123A90-DDL-TI-DD-99023-001/002	TOP SIDE - GRILLAGE ROW A - PLAN AND SECTION

REV.	DATE	DRN	CHKD	APPD	DESCRIPTION
0	25/02/2025	CM-TS	MR	DC	ISSUED FOR CONSTRUCTION

CROSSWIND

ROSETTI MARINO

TITLE :

BASE LOAD POWER HUB (BLPH)
TOP SIDE – GRILLAGE
MARK CWG005 – CWG008

CONTRACT NO./TITLE CW-I-WP4-2023-05/HOLLANDSE KUST NOORD WIND PARK			SCALE 1:15
DRAWN CM-TS	CHECKED M.ROSSI	APPROVED D.CASADIO	DATE 25/02/2025
A1	DRAWING NO. 123A90-FDL-ST-DD-90803	SHEET 001	REV. 0